PLAN NO. 24070

DEPOSITED IN THE LAND REGISTRY OFFICE AT PRINCE GEORGE THIS 2 DAY OF JUNE 1978

E.T. SCHOOLEY
REGISTRAR

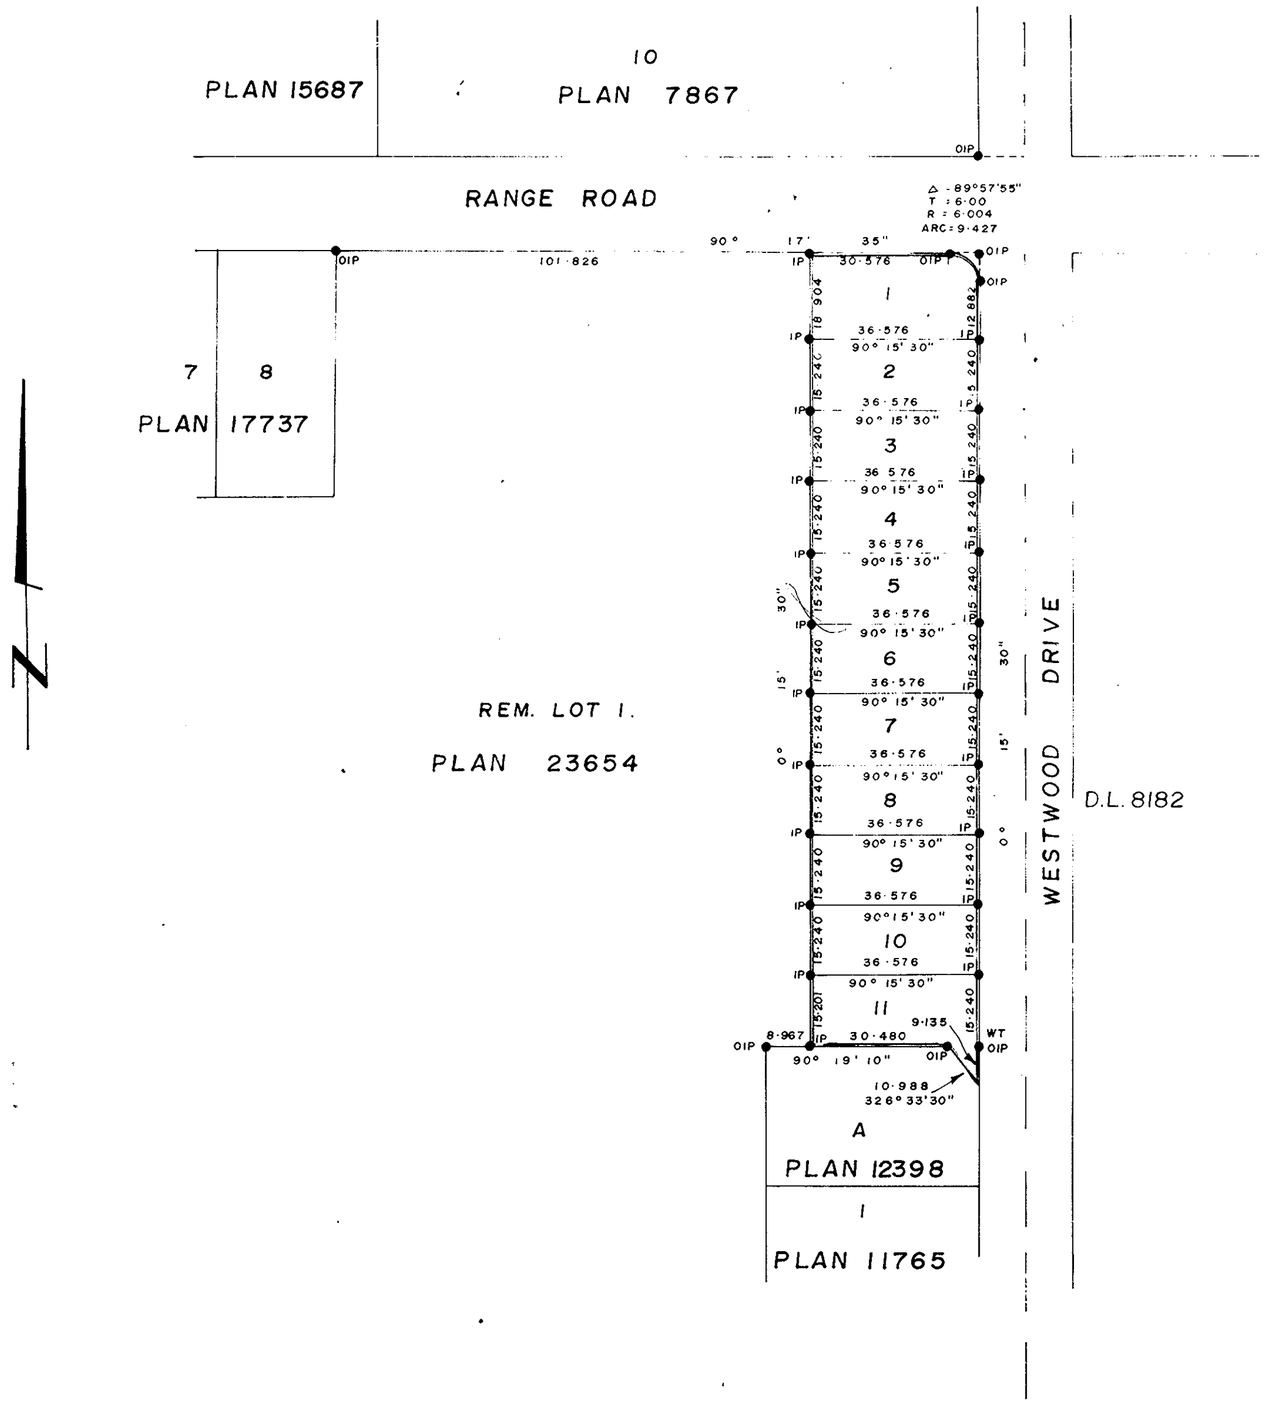


# PLAN OF SUBDIVISION OF PART OF LOT 1 PLAN 23654 D.L. 1433 CARIBOO DISTRICT

SCALE: 1:1000
DISTANCES IN METRES.
BEARINGS ARE ASTRONOMIC DERIVED FROM PLAN 23654

LEGEND:

● IP ..... STANDARD IRON POST
O ..... DENOTES "OLD"
WT. ..... "DENOTES WITNESS"

I, DALE KEOWN, OF THE CITY OF PRINCE GEORGE, BRITISH COLUMBIA LAND SURVEYOR, MAKE OATH AND SAY THAT I WAS PRESENT AT AND DID PERSONALLY SUPERINTEND THE SURVEY REPRESENTED BY THIS PLAN AND THAT THE SURVEY AND PLAN ARE CORRECT. THE SAID SURVEY WAS COMPLETED ON THE 26th DAY OF APRIL 1978.

DALE KEOWN, B.C.L.S

SWORN BEFORE ME AT PRINCE GEORGE, B.C. THIS 2 DAY OF May 1978.

A COMMISSIONER FOR TAKING AFFIDAVITS FOR BRITISH COLUMBIA

APPROVED UNDER THE LAND REGISTRY ACT THIS 6 DAY OF JUNE 1978.

C. E. Olst.
APPROVING OFFICER
CITY ENGINEER CITY OF PRINCE GEORGE

THIS PLAN LIES WITHIN THE FRASER FORT GEORGE REGIONAL DISTRICT.

BANK OF MONTREAL
BY ITS ATTORNEYS:

ASSISTANT MANAGER CREDIT

MANAGER CREDIT

WITNESS AS TO BOTH: Laurie Wade

OWNER

McWILLIAM-WHYTE-GOBLE & ASSOCIATES
B.C. LAND SURVEYORS
PRINCE GEORGE - KAMLOOPS - SMITHERS
REF. NO. 78037

D.L. 1433