PLAN of SUBDIVISION
of LOT 1, PLAN 13251
and PART of LOT 1, PLAN 24048,
DISTRICT LOT 634
CARIBOO DISTRICT

SCALE: 1" = 100'

PLAN NO.: 24205
DEPOSITED IN THE LAND REGISTRY OFFICE AT PRINCE GEORGE THIS 3. DAY OF AUGUST 1978.

E.T. SCHOOLEY
REGISTRAR

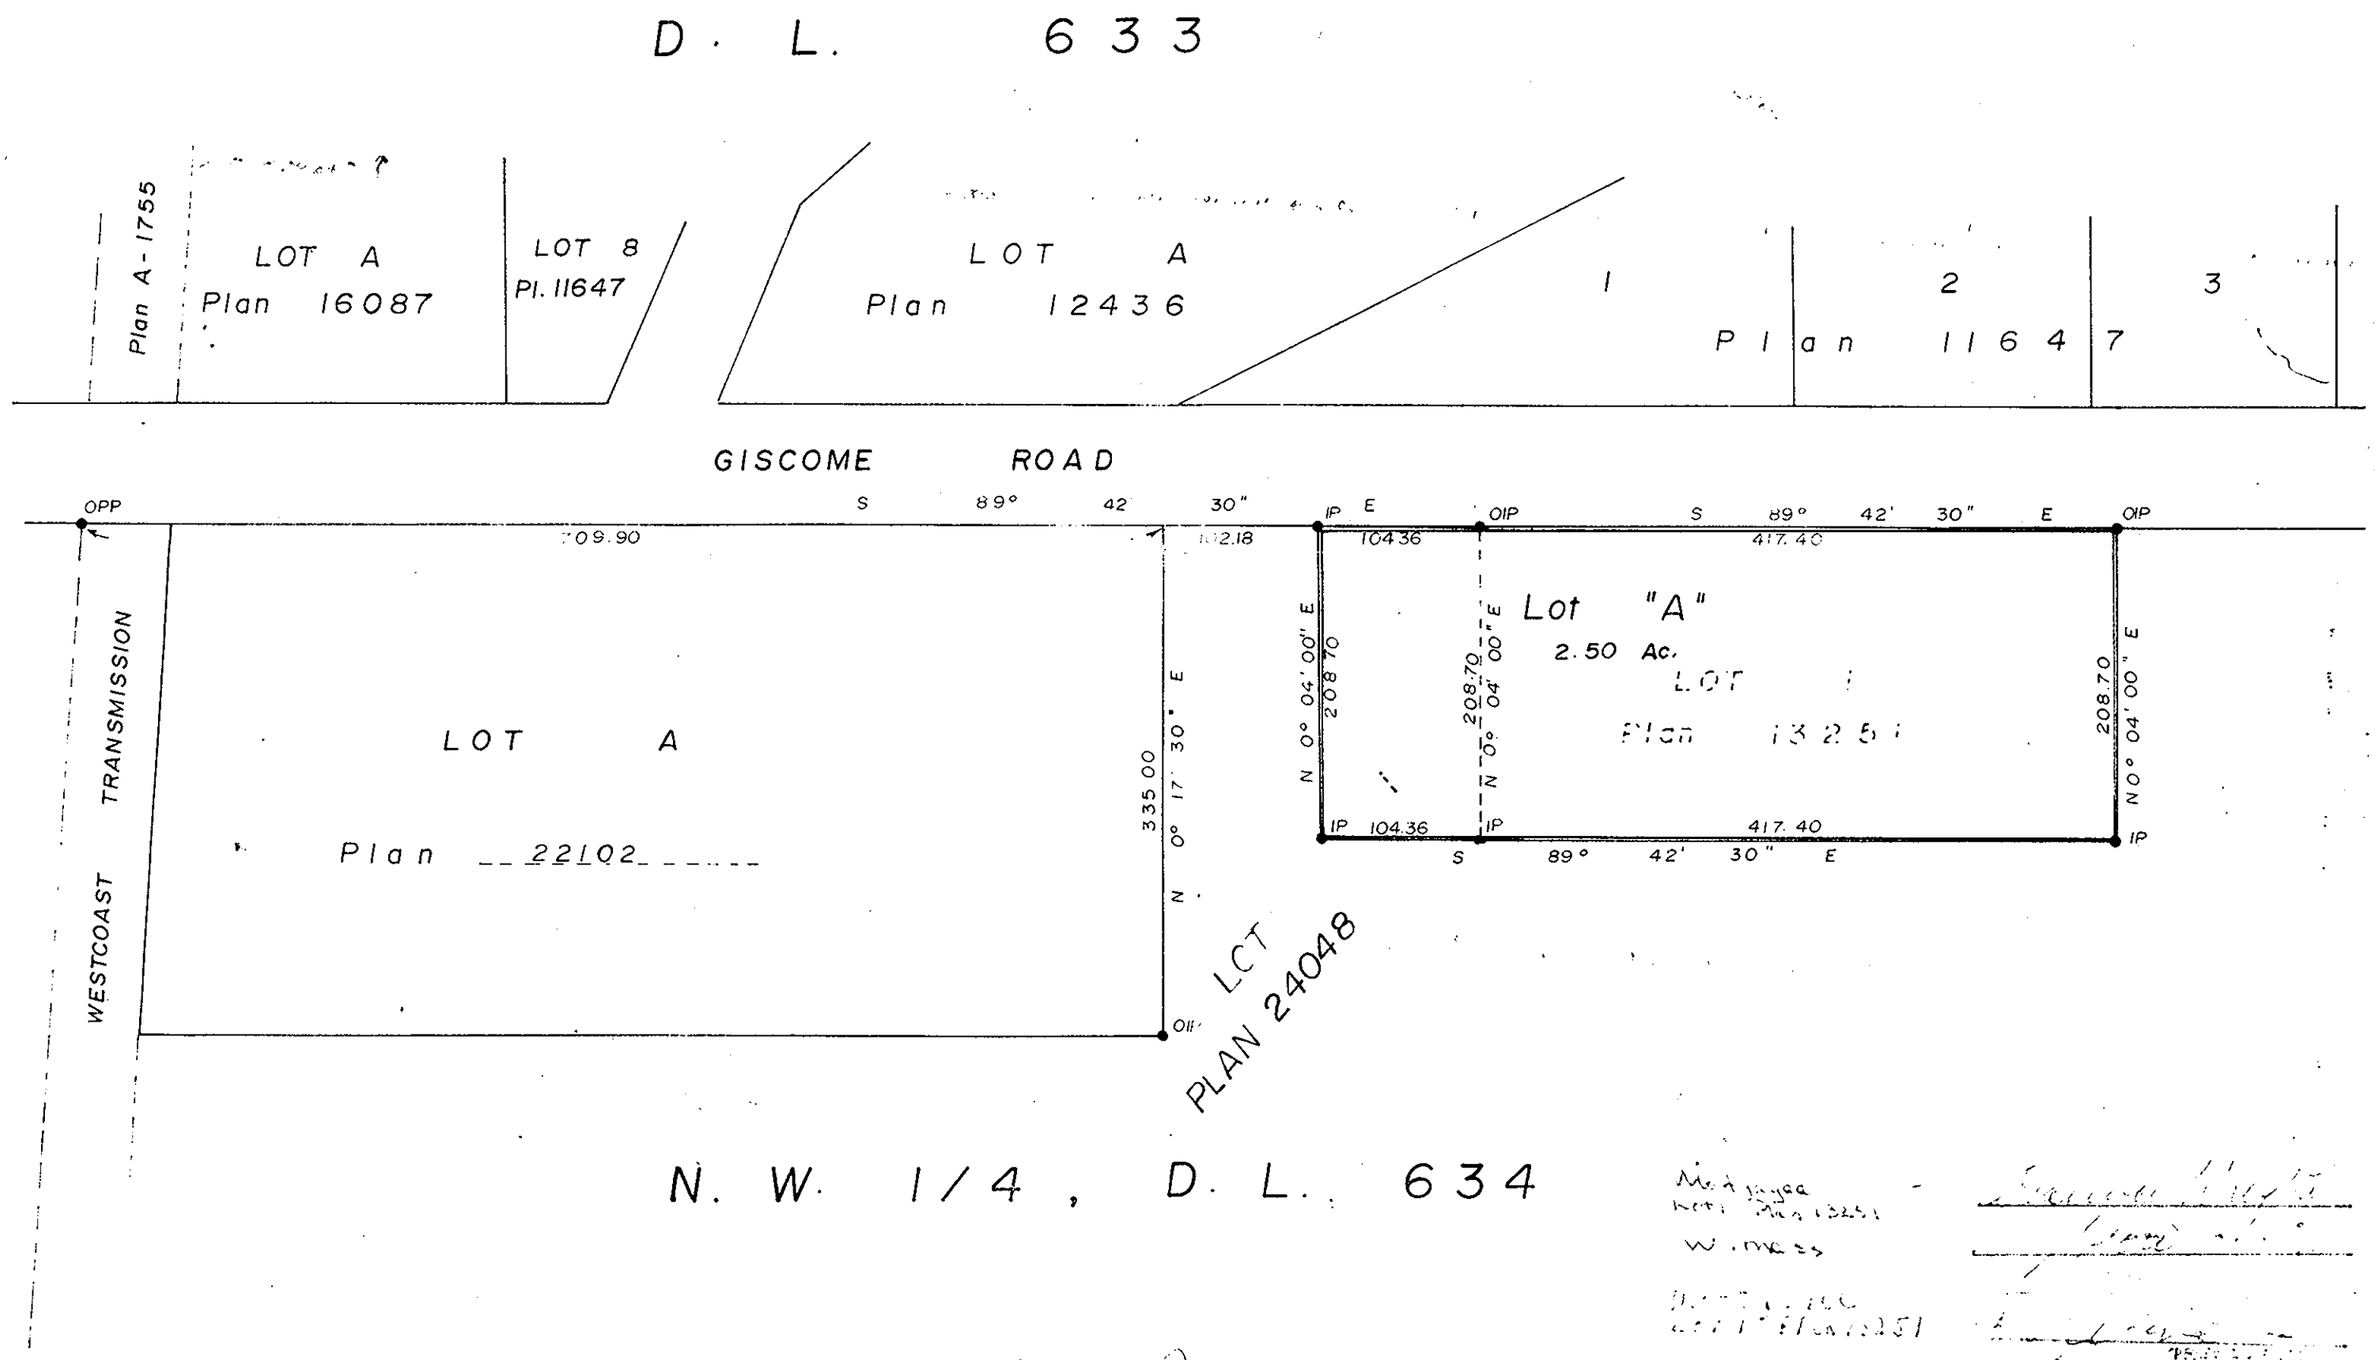

RE-APPROVED THIS ___ DAY OF _____ 197__

APPROVING OFFICER

I, D. KEOWN OF THE CITY OF PRINCE GEORGE BRITISH COLUMBIA LAND SURVEYOR MAKE OATH AND SAY THAT I WAS PRESENT AT AND DID PERSONALLY SUPERINTEND THE SURVEY REPRESENTED BY THIS PLAN, AND THAT THE SURVEY AND PLAN ARE CORRECT. THE SAID SURVEY WAS COMPLETED ON THE 12 DAY OF MAY 1975

D. KEOWN, B.C.L.S

SWORN BEFORE ME AT PRINCE GEORGE
THIS 13th DAY OF May 1975

A COMMISSIONER FOR TAKING AFFIDAVITS
FOR BRITISH COLUMBIA

BEARINGS ARE ASTRONOMIC AND ARE DERIVED FROM PLAN 13251.

- P.Con. STANDARD CONCRETE POST
- P.P. STANDARD PIPE POST
- C.I.P. STANDARD CAPPED IRON POST
- I.P. STANDARD IRON POST
- BT. BEARING TREE
- O. DENOTING 'OLD'

THIS PLAN LIES WITHIN THE FRASER-FORT GEORGE REGIONAL DISTRICT.

APPROVED UNDER THE LAND REGISTRY ACT
THIS 3rd DAY OF JUNE 1975

APPROVING OFFICER

Reapproved SEPT 13, 1976

Reapproved SEPT 14, 1977

WITNESS

N

McWILLIAM – WHYTE – GOBLE & ASSOCIATES
B.C. LAND SURVEYORS
KAMLOOPS — SMITHERS — PRINCE GEORGE

REF. NO.: 75098 (634)