PLAN Nº 24290

Deposited in the Land Registry Office at
PRINCE GEORGE on the 31. day of AUGUST 1978.

C.T. SCHOOLEY
Registrar.

PLAN OF SUBDIVISION OF LOT 33, PLAN 16905 AND LOT B, PLAN 19181 D.L. 8170. CARIBOO DISTRICT

SCALE : 1" = 100'

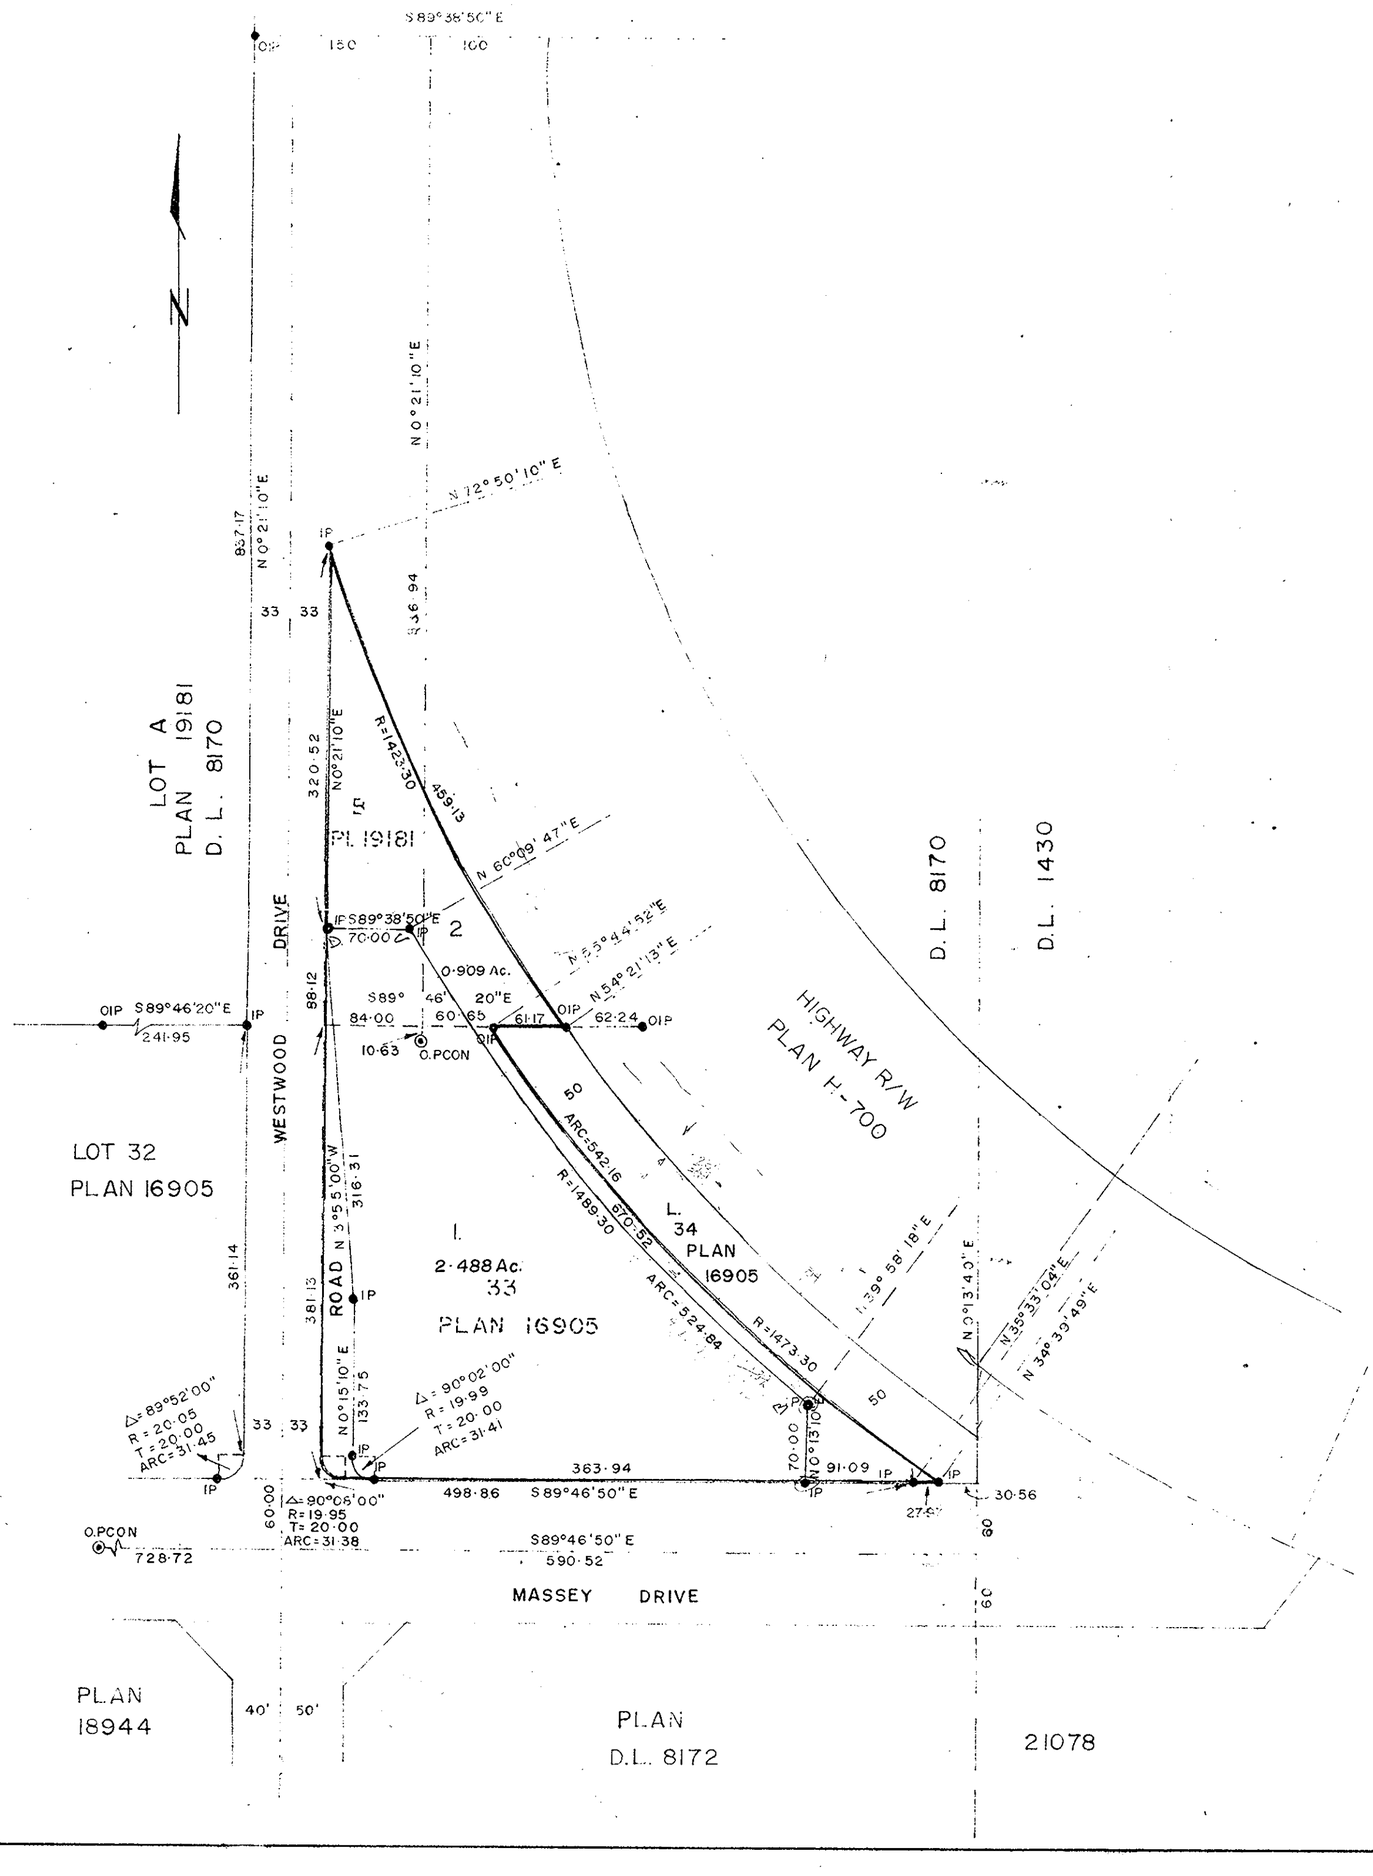

Bearings are astronomic and are derived from PLAN 15905

- ⊛ P.con. ..... Standard Concrete Post.
- ◉ P.Rock ..... Standard Rock Post.
- ● P.P. ..... Standard Pipe Post.
- ● I.P. ..... Standard Iron Post.
- ○ P. ..... Wooden Post
- ■ L.P. ..... Lead Plug
- O ..... Denoting "Old"
- WT. ..... Denoting "Witness"
- ⊛CIP ..... Capped Iron Post

Approved under the Land Registry Act
on the 25 day of AUG 1978

P.E. Obst.
Approving Officer

This plan lies within the FRASER FORT GEORGE Regional District.

I, V. BARTELL of the CITY OF PRINCE GEORGE British Columbia Land Surveyor, make oath and say that I was present at and did personally superintend the survey represented by this plan and that the survey and plan are correct.

The said survey was completed on the 1st day of JUNE 1978.

Sworn before me at Prince George this 1st day of June 19 78.

A commissioner for taking affidavits for British Columbia.

THE SEAL OF THE CITY OF PRINCE GEORGE WAS AFFIXED HERE TO IN THE PRESENCE OF

MAYOR H.W. Moffat

CITY CLERK D.W. Buchanan

McWilliam — Whyte — Gobie & Associates
B.C. LAND SURVEYORS
PRINCE GEORGE | SMITHERS | KAMLOOPS

REF Nº 77100-40