LTB/CD/11/4/02

26-FF

PLAN NO. 24340

Deposited in the Land Registry Office
at Prince George this 22 day of SEPT. 1978.

F. T. SCHOOLEY
Registrar.

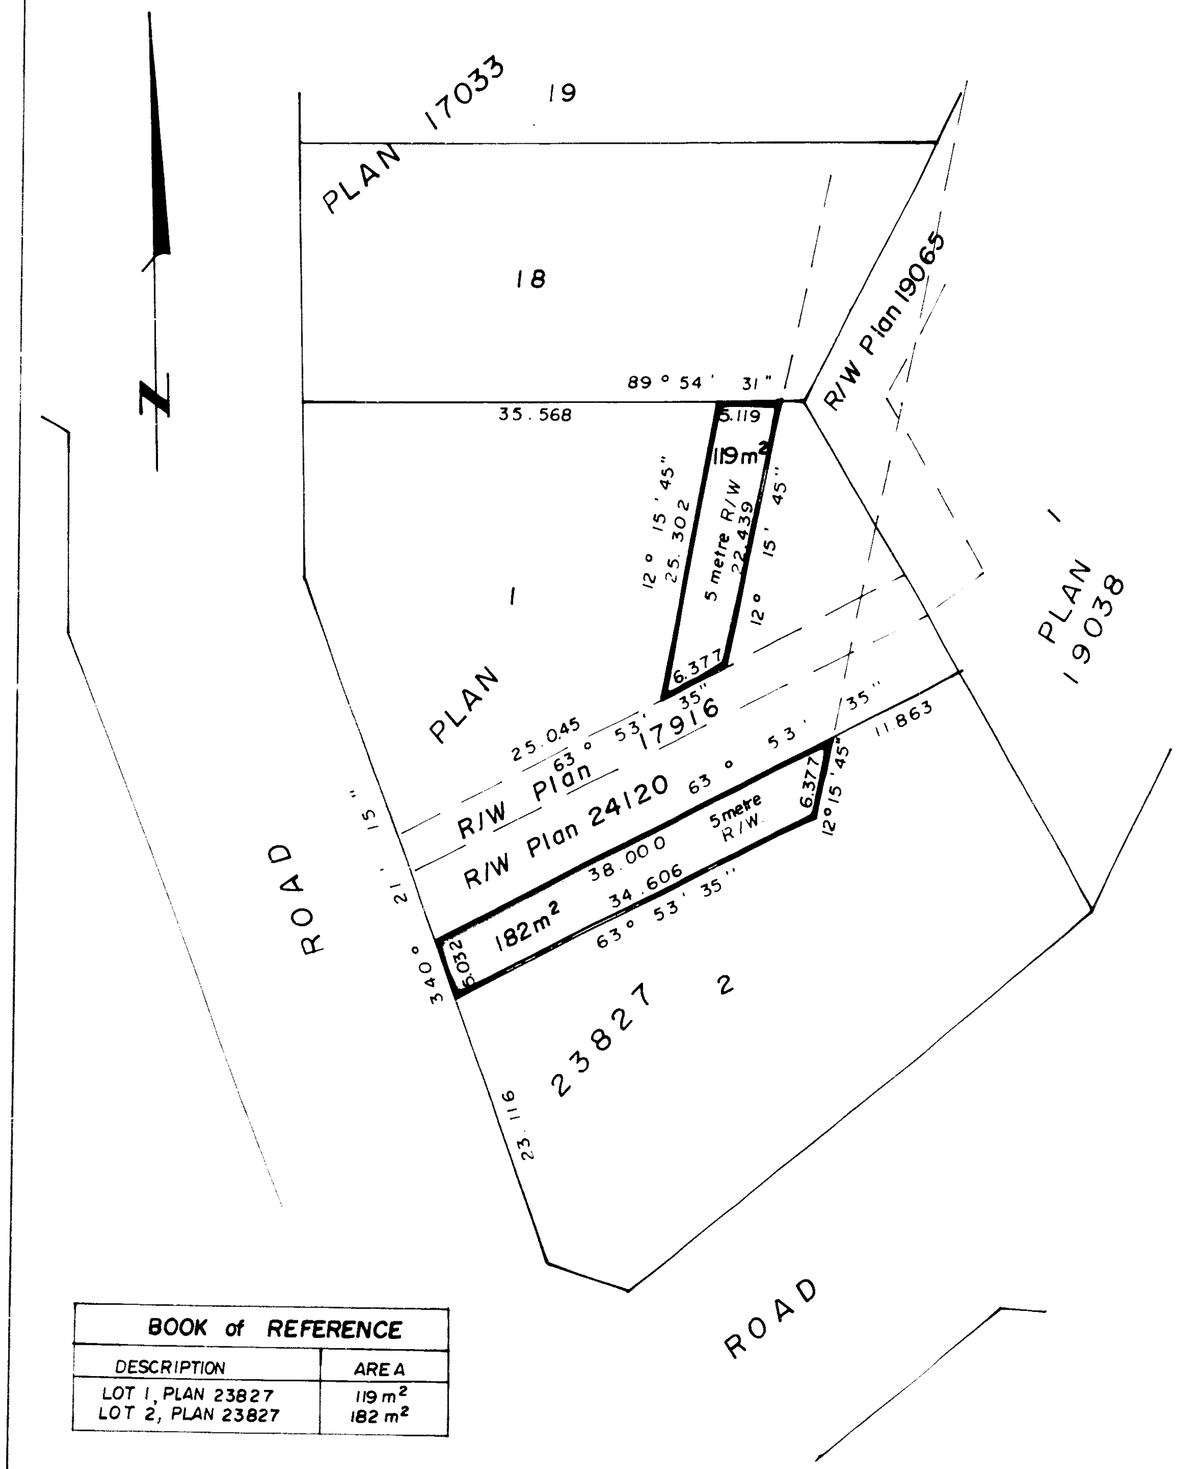

EXPLANATORY PLAN OF RIGHT-of-WAY
IN LOTS 1 and 2, PLAN 23827,
D.L. 4047, CARIBOO DISTRICT.

Scale: 1:500

All distances in metres unless otherwise indicated.

CERTIFIED CORRECT
according to Plan 24120,
this 12 day of September, 1978.

Victor Bartell
V. Bartell, B.C.L.S.

BOOK of REFERENCE	
DESCRIPTION	AREA
LOT 1, PLAN 23827	119 m²
LOT 2, PLAN 23827	182 m²

This plan lies within the Fraser Fort-George Regional District.

McWilliam, Whyte, Goble, & Associates,
B.C. Land Surveyors,
Prince George — Kamloops — Smithers.

REF. NO. 78070

D.L. 4047.