LTB/CD/11/4/02

26-FF-226

PLAN NO. 24341

Deposited in the Land Registry Office at Prince George this 20 day of SEPT. 1978

E.I. SCHEELEY
Registrar

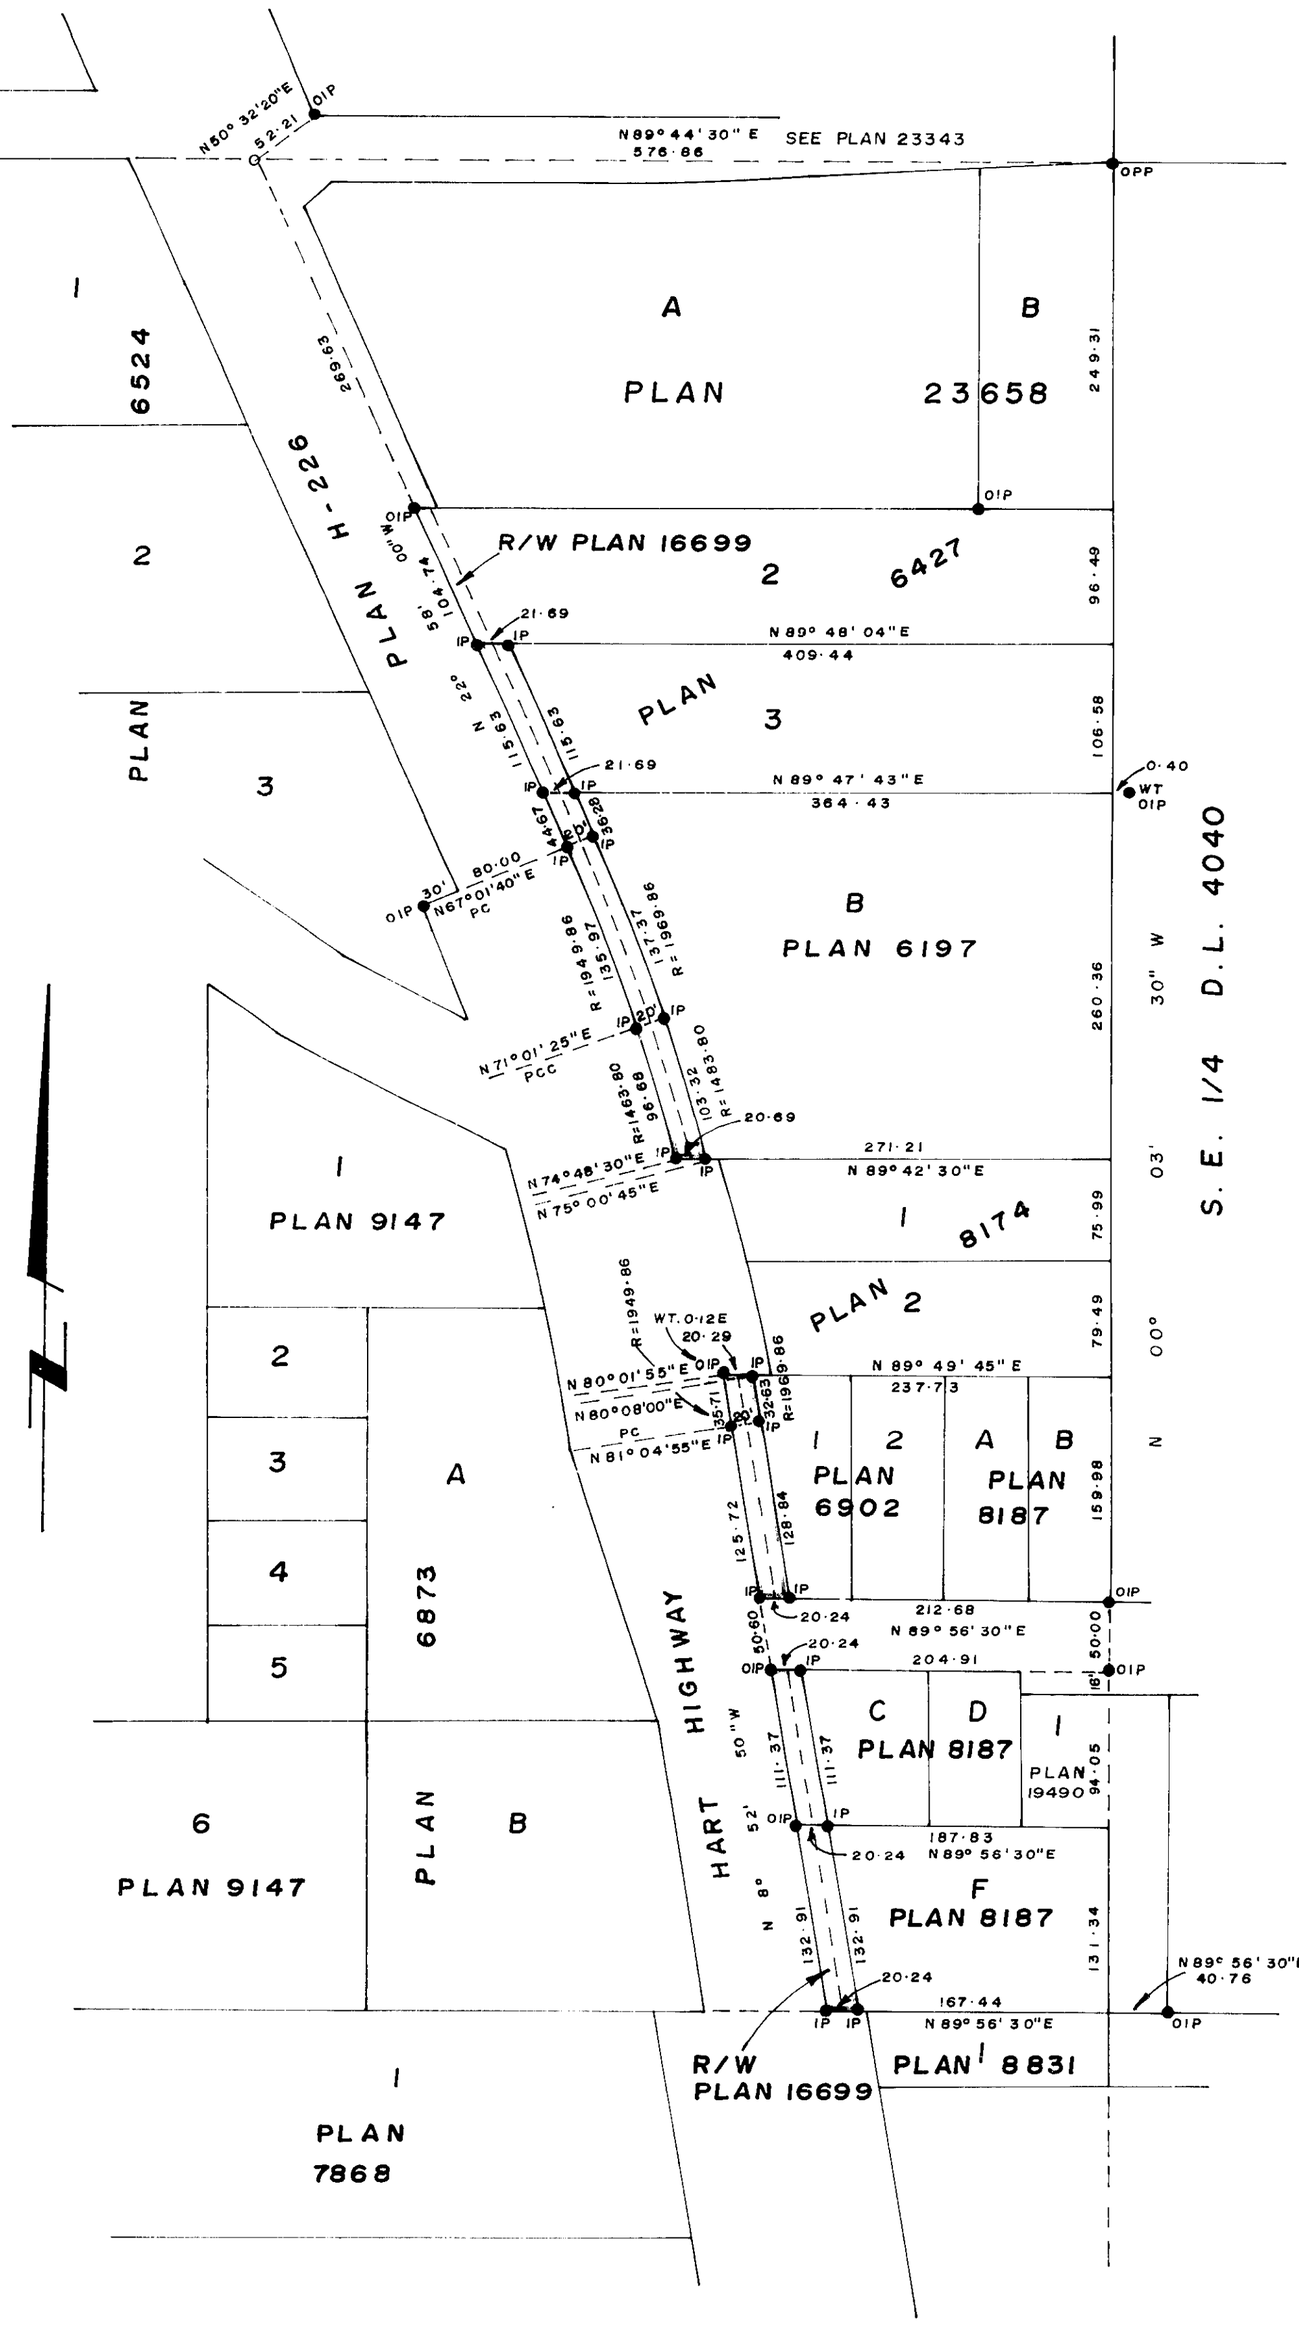

BOOK OF REFERENCE

PARCEL	AREA REQD.
LOT 3 PLAN 6427 D.L. 4040	2512 Sq. Ft.
LOT B PLAN 6197 D.L. 4040	5540 Sq. Ft.
LOT 1 PLAN 6902 D.L. 4040	3229 Sq. Ft.
LOT C PLAN 8187 D.L. 4040	2227 Sq. Ft.
LOT F PLAN 8187 D.L. 4040	2658 Sq. Ft.

CITY OF PRINCE GEORGE

PLAN OF RIGHT OF WAY IN
LOT 3 PLAN 6427
LOT B PLAN 6197
LOT 1 PLAN 6902
LOTS C & F PLAN 8187
D.L. 4040
CARIBOO DISTRICT

SCALE: 1" = 100'

BEARINGS ARE ASTRONOMIC DERIVED FROM PLAN 23343

LEGEND:

- ●IP_____DENOTING STANDARD IRON PIN
- O_____DENOTING "OLD"
- WT._____DENOTING "WITNESS"

I, V. BARTELL OF THE CITY OF PRINCE GEORGE, A BRITISH COLUMBIA LAND SURVEYOR MAKE OATH AND SAY THAT I WAS PRESENT AT AND DID PERSONALLY SUPERINTEND THE SURVEY REPRESENTED BY THIS PLAN AND THAT THE SURVEY AND PLAN ARE CORRECT. THE SAID SURVEY WAS COMPLETED ON THE 27 DAY OF April, 1978

V. BARTELL B.C.L.S

SWORN BEFORE ME THIS 5 DAY OF May, 1978

A COMMISSIONER FOR TAKING AFFIDAVITS FOR BRITISH COLUMBIA

THIS PLAN LIES WITHIN THE FRASER FORT GEORGE REGIONAL DISTRICT

McWILLIAM-WHYTE-GOBLE & ASSOCIATES
B.C. LAND SURVEYORS
PRINCE GEORGE - KAMLOOPS - SMITHERS

REF. NO. 78047

D.L. 4040