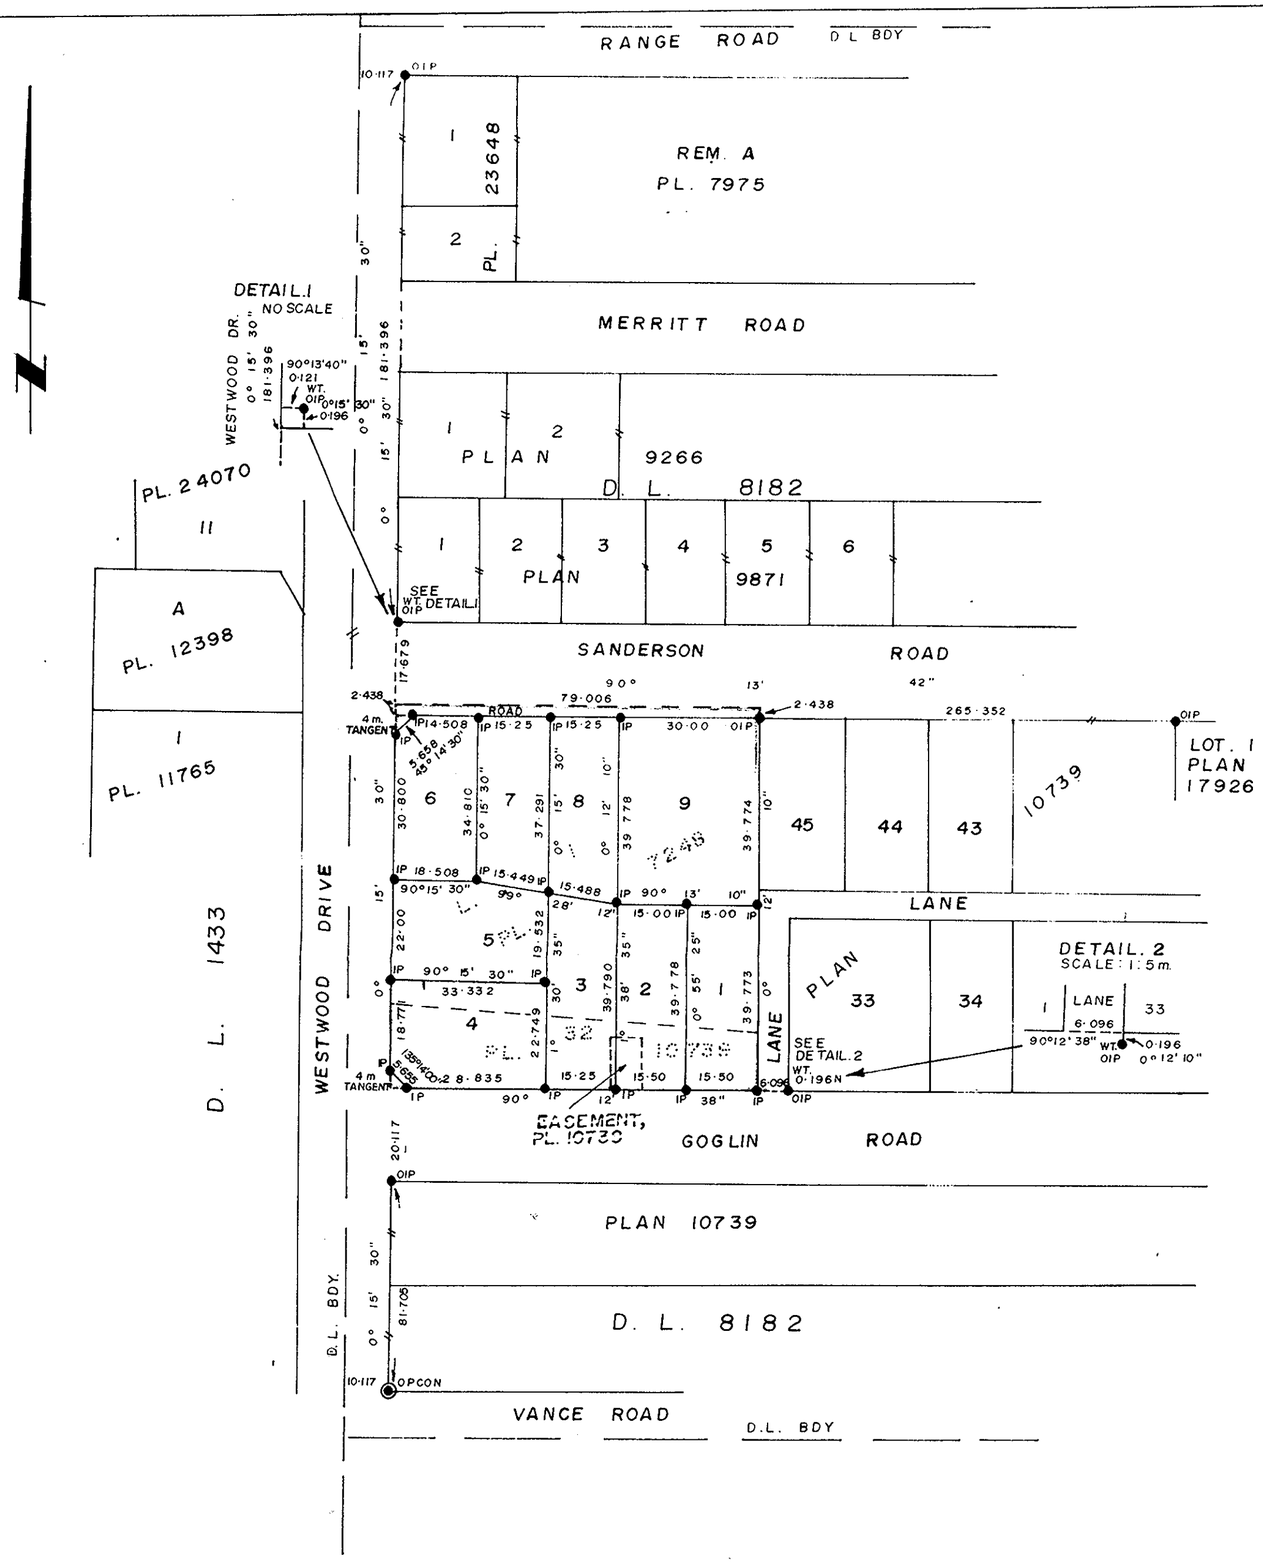

PLAN NO. 35287
DEPOSITED IN THE LAND REGISTRY OFFICE
AT PRINCE GEORGE ON THE 26th DAY OF
September 1979

"E. T. SCHOOLEY"
REGISTRAR

PLAN OF SUBDIVISION OF LOT, 1 PLAN 7248 AND LOT 32, PLAN 10739 D.L. 8182 CARIBOO DISTRICT

SCALE: 1:1000 1cm = 10m
DISTANCES ARE IN METERS & DECIMALS THEREOF

BEARINGS ARE ASTRONOMIC DERIVED FROM PLAN 23648

LEGEND:

- PCON — STANDARD CONCRETE POST
- IP — STANDARD IRON POST
- O — DENOTING "OLD"
- WT. — DENOTING "WITNESS"

I, V. BARTELL OF THE CITY OF PRINCE GEORGE BRITISH COLUMBIA LAND SURVEYOR, MAKE OATH AND SAY THAT I WAS PRESENT AT AND DID PERSONALLY SUPERINTEND THE SURVEY REPRESENTED BY THIS PLAN AND THAT THE SURVEY AND PLAN ARE CORRECT. THE SAID SURVEY WAS COMPLETED ON THE 17 DAY OF July 1979

Victor Bartell
V. BARTELL, B.C.L.S

SWORN BEFORE ME AT PRINCE GEORGE THIS 18 DAY OF July 1979

A COMMISSIONER FOR TAKING AFFIDAVITS
FOR BRITISH COLUMBIA

APPROVED UNDER THE LAND REGISTRY ACT ON THE 19th DAY OF SEPT 1979

C. E. Clot
APPROVING OFFICER
CITY OF PRINCE GEORGE

THE SEAL OF THE CITY OF PRINCE GEORGE WAS AFFIXED HERETO IN THE PRESENCE OF:

MAYOR E. W. Mercier

CITY CLERK H. W. Buchanan

OWNER
JOSEPH KONIG, ADMINSTRATOR OF THE
ESTATE OF MARY KONIG, DECEASED.

WITNESS

THIS PLAN LIES WITHIN THE FRASER FORT GEORGE REGIONAL DISTRICT

McWILLIAM-WHYTE-GOBLE & ASSOCIATES
B.C. LAND SURVEYORS
PRINCE GEORGE-KAMLOOPS-SMITHERS

REF. NO. 79104

D. L. 8182

35287