PLOTTED (GW)

PLAN OF SUBDIVISION OF
LOT B, PLAN 18673
DISTRICT LOT 2433
CARIBOO DISTRICT — BRITISH COLUMBIA

SCALE: 1 : 1000

NOTE: Bearings are astronomic, derived from the north boundary of Lot B, Plan 18673.

LEGEND: • OIP denotes an old iron pin found.
• IP denotes an iron pin set.

PLAN Nº 25305

Deposited in the Land Registry Office at Prince George, B.C. this 2nd day of October, 1979.

"E.T. SCHOOLEY"
Registrar

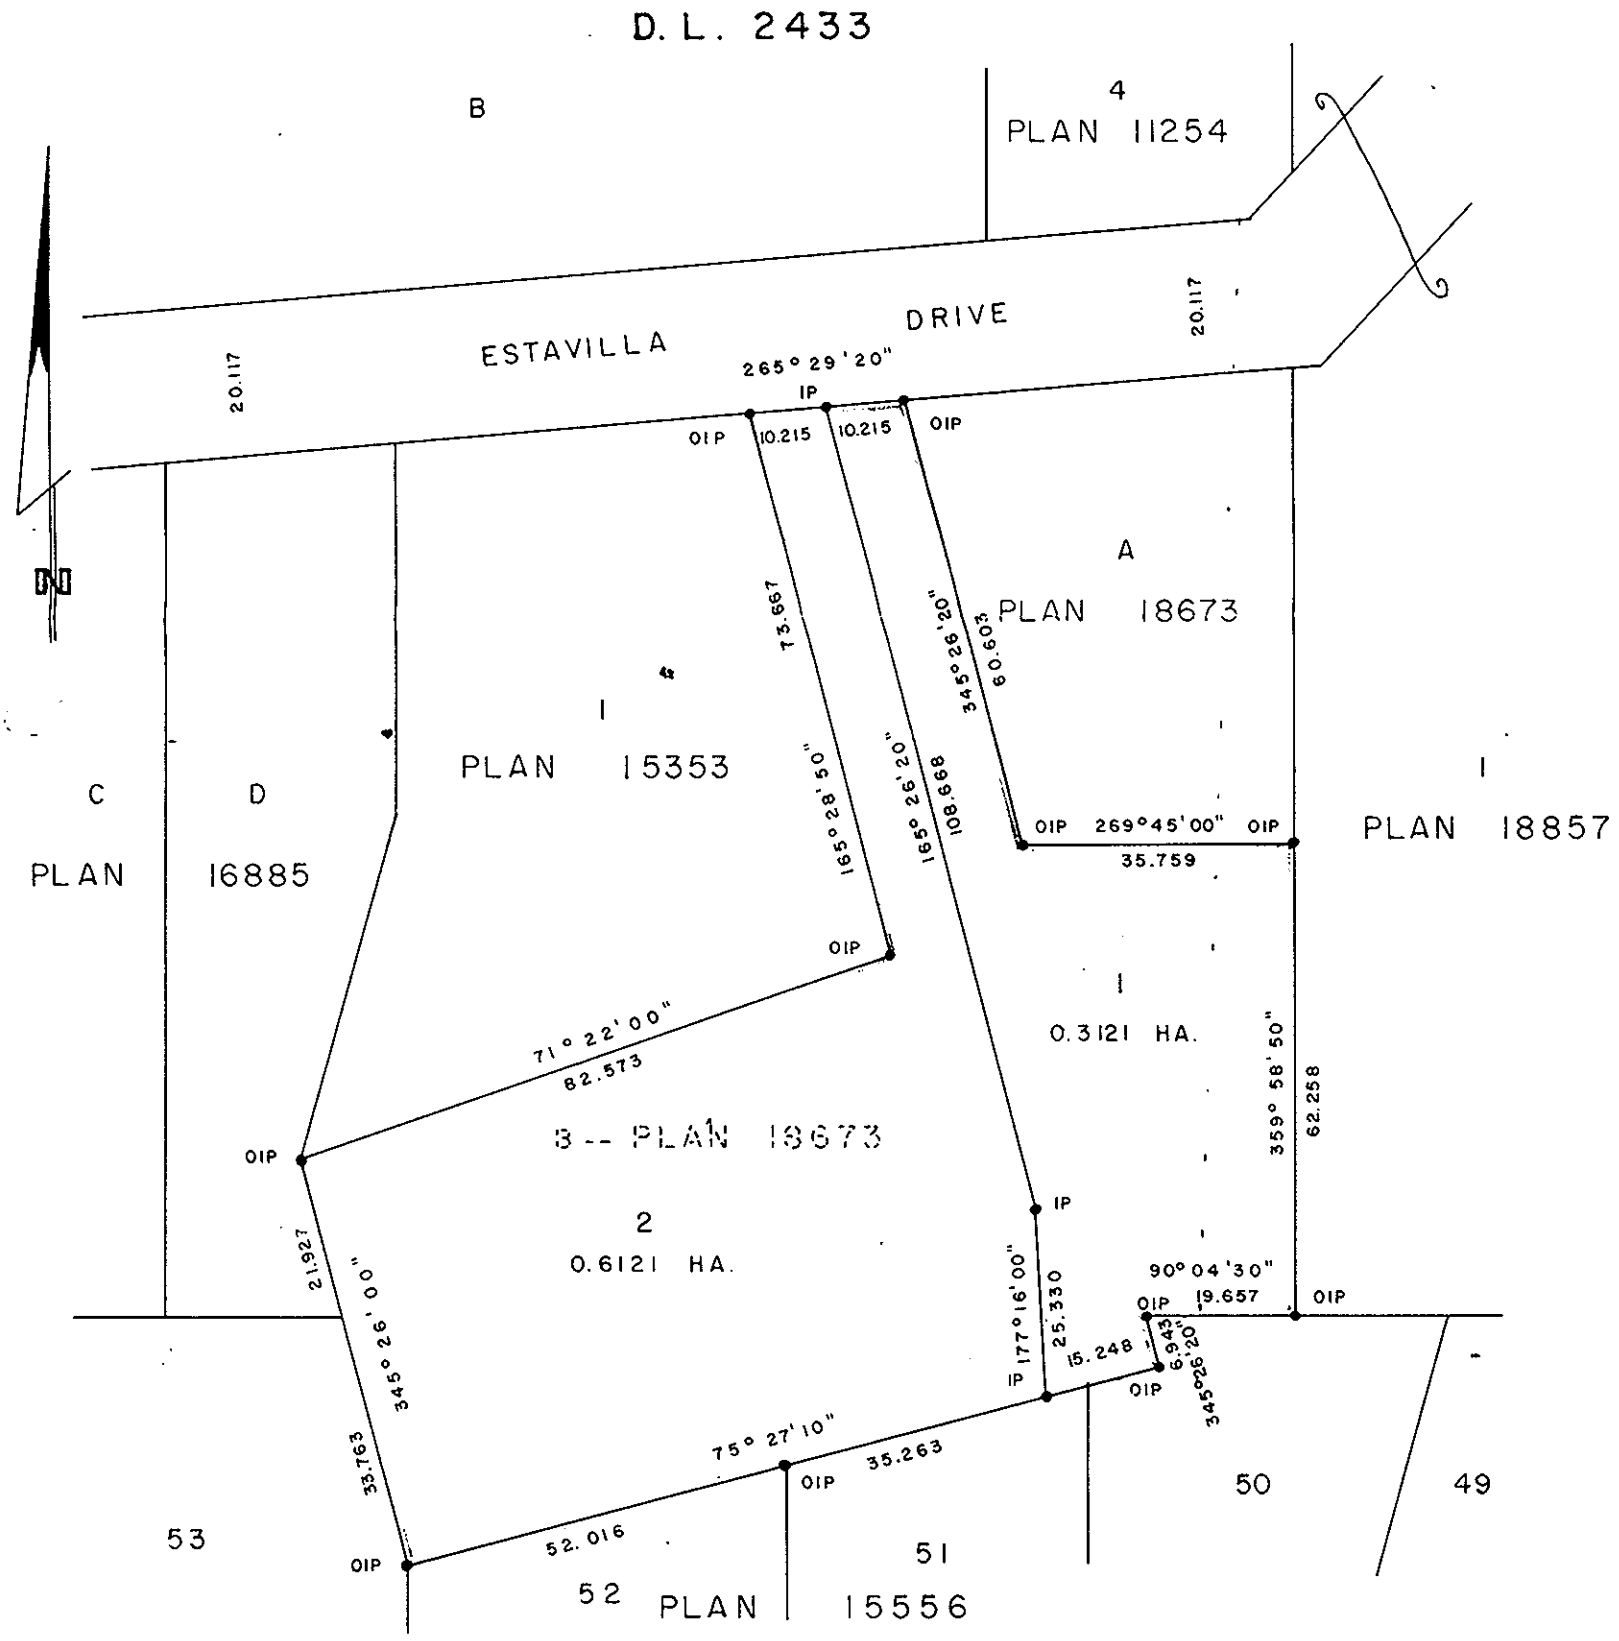

I, DONALD A. DUFFY of the City of Prince George, a British Columbia Land Surveyor, make oath and say that I was present at and did personally superintend the survey represented by this plan and that the survey and plan are correct. The said survey was completed on the 19 day of SEPT, 1979

B.C.L.S.

Sworn before me this 24 day of SEPT, 1979

A Commissioner for taking Affidavits for British Columbia.

D. L. 2433

Owner

Witness

Owner

Witness

Approved under the Land Registry Act this 25 day of SEPT, 1979

Approving Officer, City of Prince George

This plan lies within the Fraser-Fort George Regional District.

W. D. USHER & ASSOCIATES
LAND SURVEYORS
PRINCE GEORGE — B.C.
MK 5 7946