LTB/CD/11/4/02

26

25676

# B. C. HYDRO AND POWER AUTHORITY

NECHAKO — WILLISTON TRANSMISSION LINE

PLAN OF STATUTORY RIGHT-OF-WAY PURSUANT TO THE
B.C. HYDRO & POWER AUTHORITY ACT 1964, CHAPTER 7, THROUGH
**DISTRICT LOT 2425**
CARIBOO DISTRICT — BRITISH COLUMBIA

SCALE: 1 : 2000

NOTE: Bearings are astronomic, derived from the east boundary of B.C. Hydro R/W, Plan 25259.

**LEGEND:** ● OIP denotes an old iron pin found.
● IP denotes an iron pin placed on this survey.

PLAN Nº 25676
Deposited in the Land Title Office at Prince George, B.C. this 12th day of February, 1980.

E. J. Raven
Registrar
per E.M.

BOOK OF REFERENCE

| PARCEL | AREA REQ'D |
|---|---|
| N. 1/2 OF N. 1/2 OF S.E. 1/4 D.L. 2425 | 1.235 HA. |
| LOT A, PLAN 17105, D.L. 2425 | 0.0950 HA. |

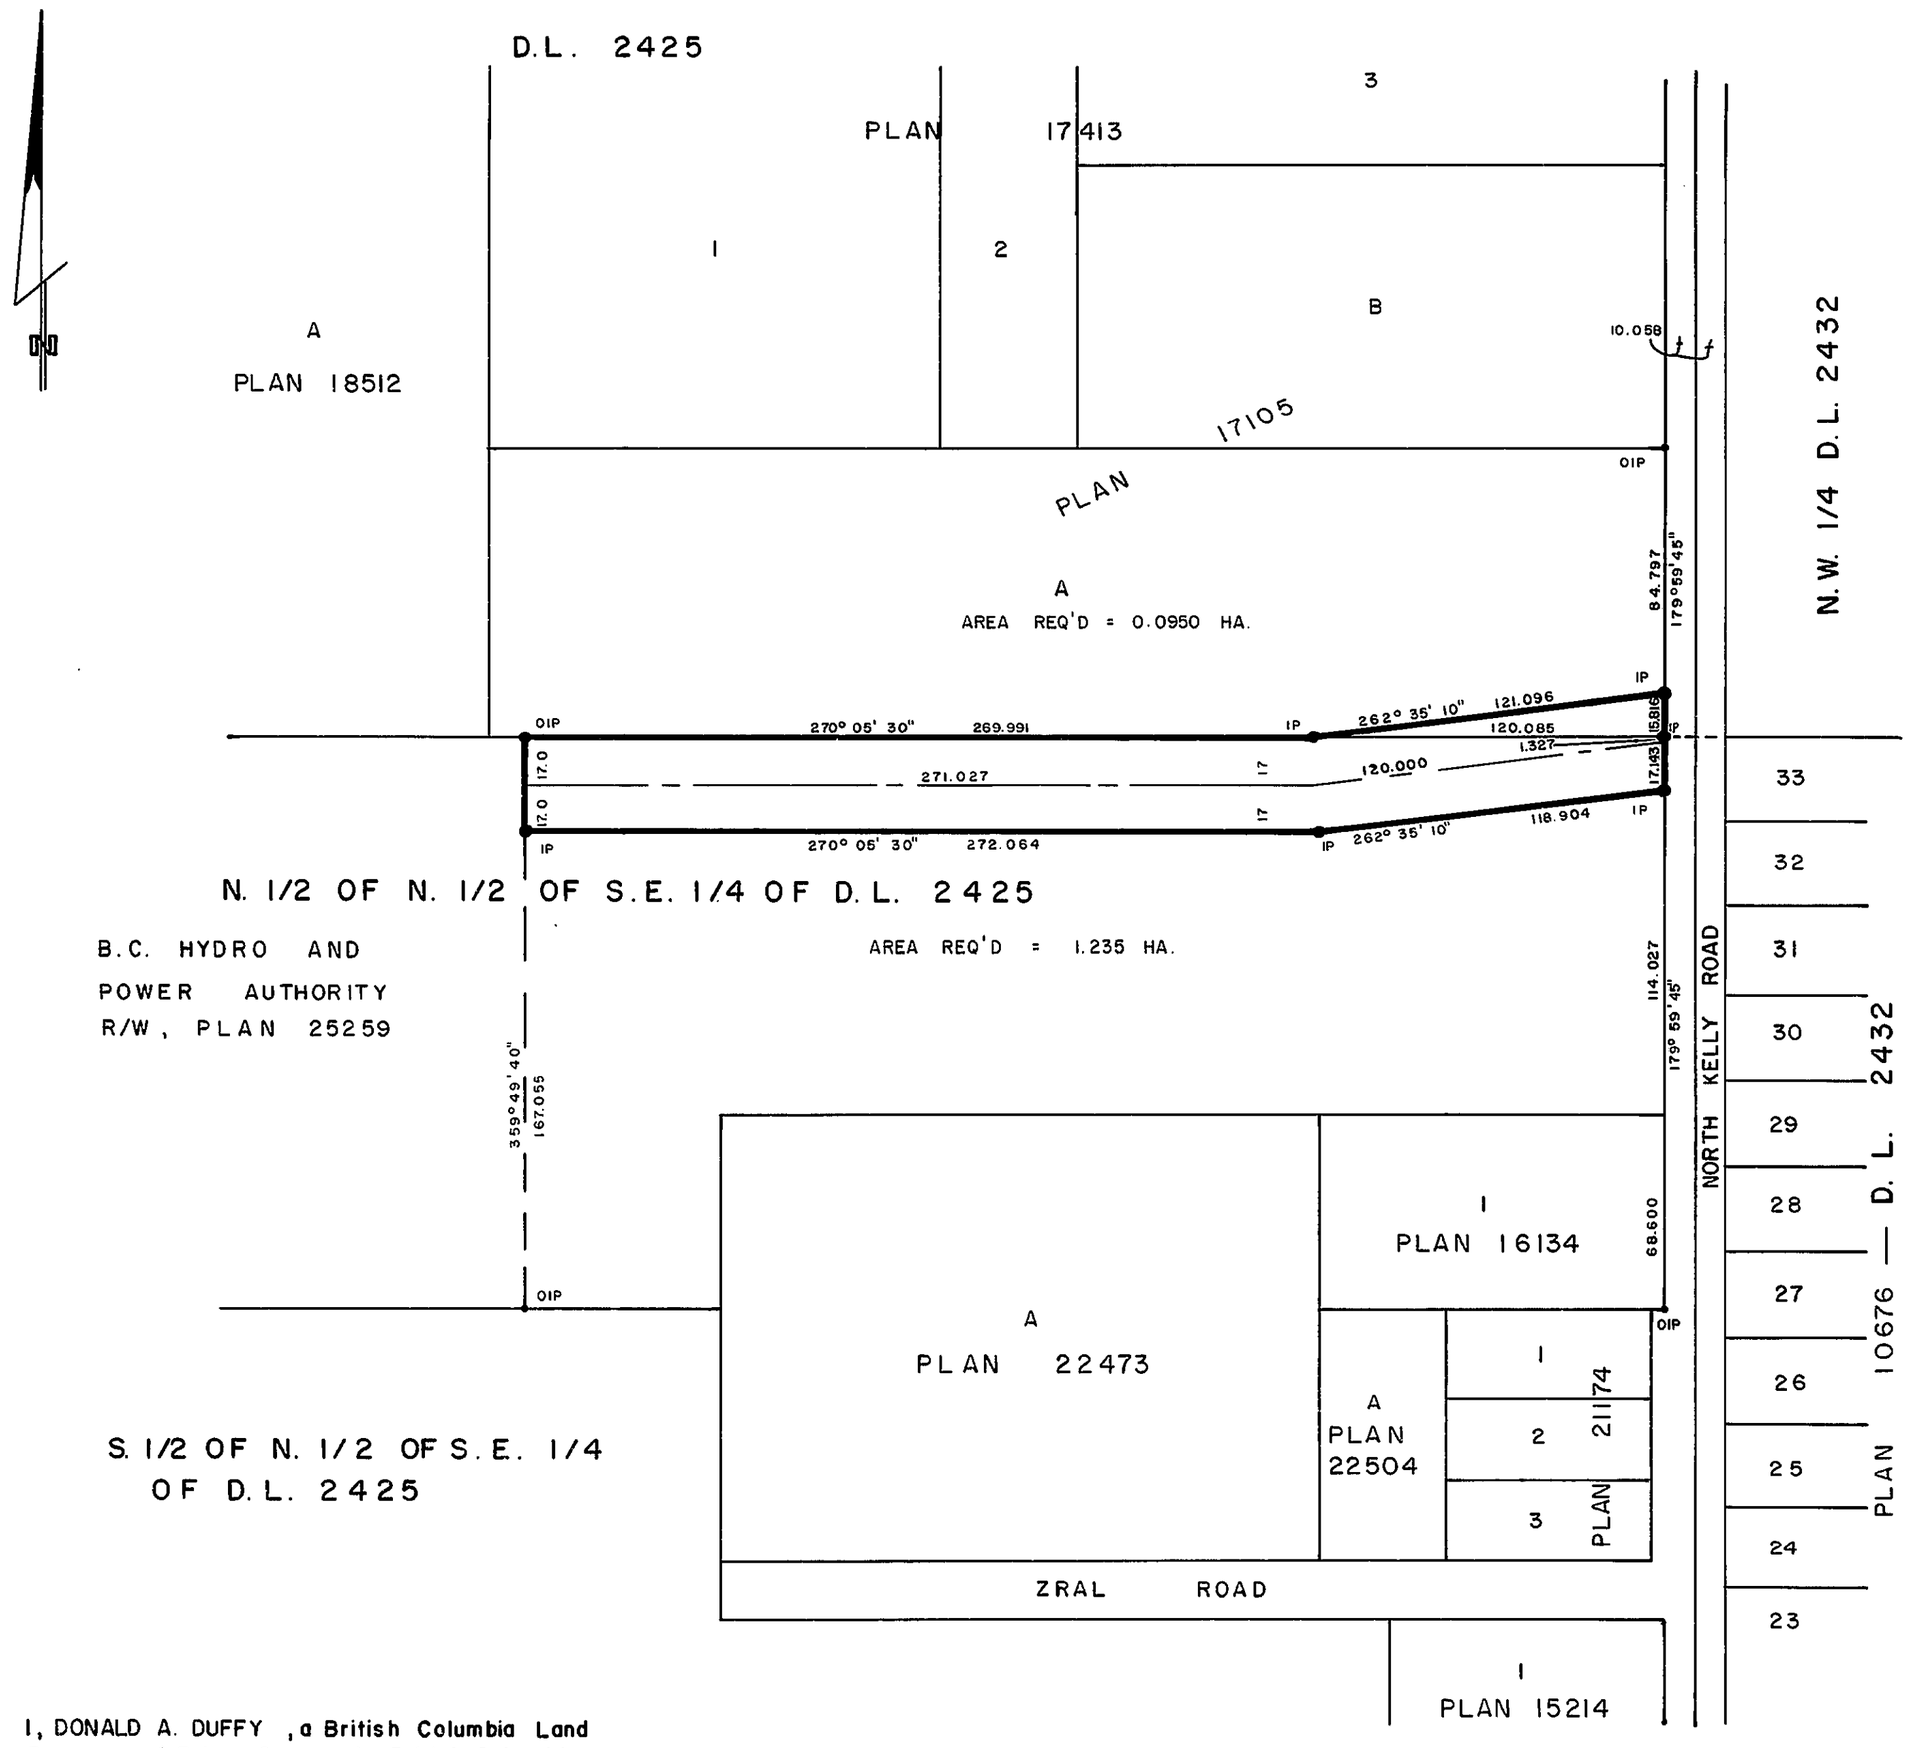


I, DONALD A. DUFFY, a British Columbia Land Surveyor, of Prince George, in British Columbia, certify that I was present at and did personally superintend the survey represented by this plan, and that the survey and plan are correct. The survey was completed on the 11th day of January, 1980.

This plan lies within the Fraser-Fort George Regional District.

W.D. USHER & ASSOCIATES
LAND SURVEYORS
PRINCE GEORGE — B.C.
NC2 11441

H.O.-5265C

805-S7-C165 Pr.