26-226

PLAN OF EASEMENT THROUGH
LOT 2, PLAN
DISTRICT LOT 4041
CARIBOO DISTRICT—BRITISH COLUMBIA

SCALE: 1 : 2000

NOTE: Bearings are astronomic, derived from the south boundary of Lot 2, Plan .

LEGEND: • OIP denotes an old iron pin found.
• IP denotes an iron pin set.

PLAN Nº 25851
Deposited in the Land Title Office at Prince George, B.C. this 3rd day of April, 1980.
E. J. Raven
Registrar
per E. M.

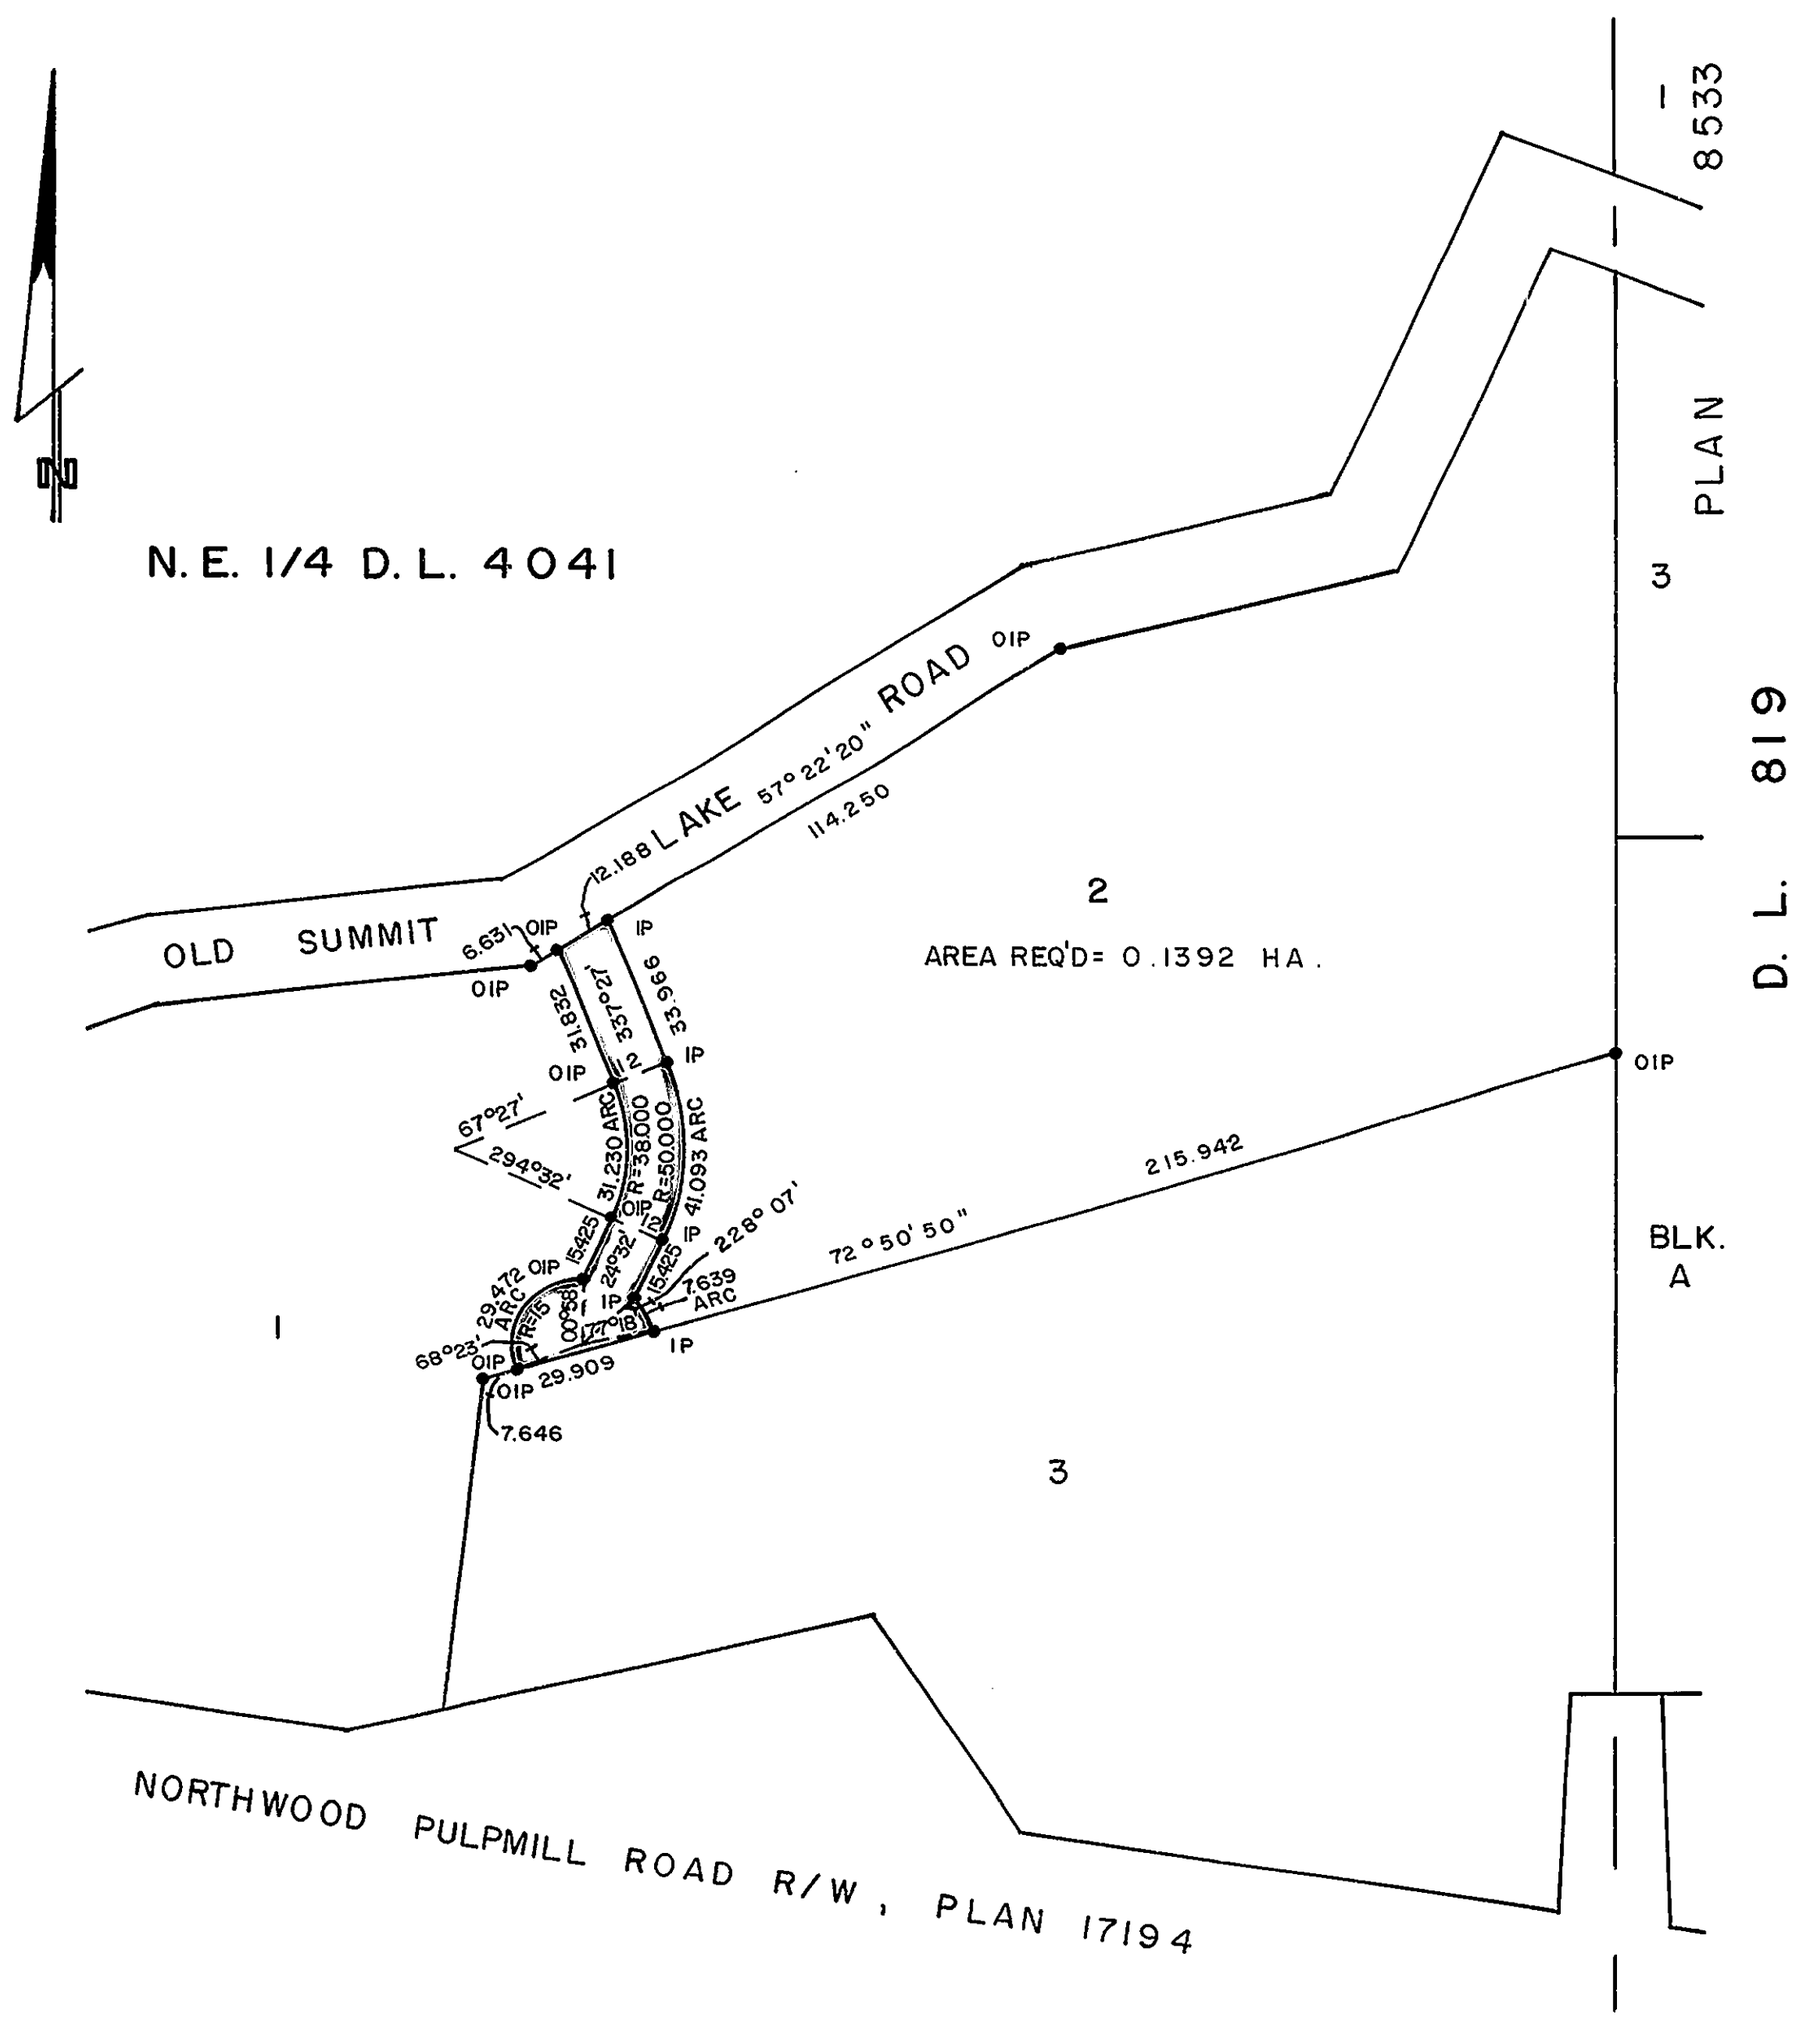

I, DONALD A. DUFFY, a British Columbia Land Surveyor, of Prince George, in British Columbia, certify that I was present at and did personally superintend the survey represented by this plan, and that the survey and plan are correct. The survey was completed on the 29 day of NOV 19 79.

This plan lies within the Fraser-Fort George Regional District.

W. D. USHER & ASSOCIATES
LAND SURVEYORS
PRINCE GEORGE — B.C.
9602 A

H.O.-5265B