PLOTTED JK

PLAN OF SUBDIVISION OF LOT 13 BLK. 14 PLAN 701 & LOTS A & B PLAN 16790 D.L. 934 CARIBOO DISTRICT

SCALE : 1" = 50'

BEARINGS ARE ASTRONOMIC AND ARE DERIVED FROM PLAN 16790

LEGEND:

●IP _ _ _ _ STANDARD IRON POST

O _ _ _ _ DENOTING "OLD"

WT. _ _ _ _ DENOTING "WITNESS"

PLAN NO. 26156

DEPOSITED IN THE LAND REGISTRY OFFICE AT PRINCE GEORGE ON THE 8 DAY OF JULY 1980

E. I. RAVEN
REGISTRAR

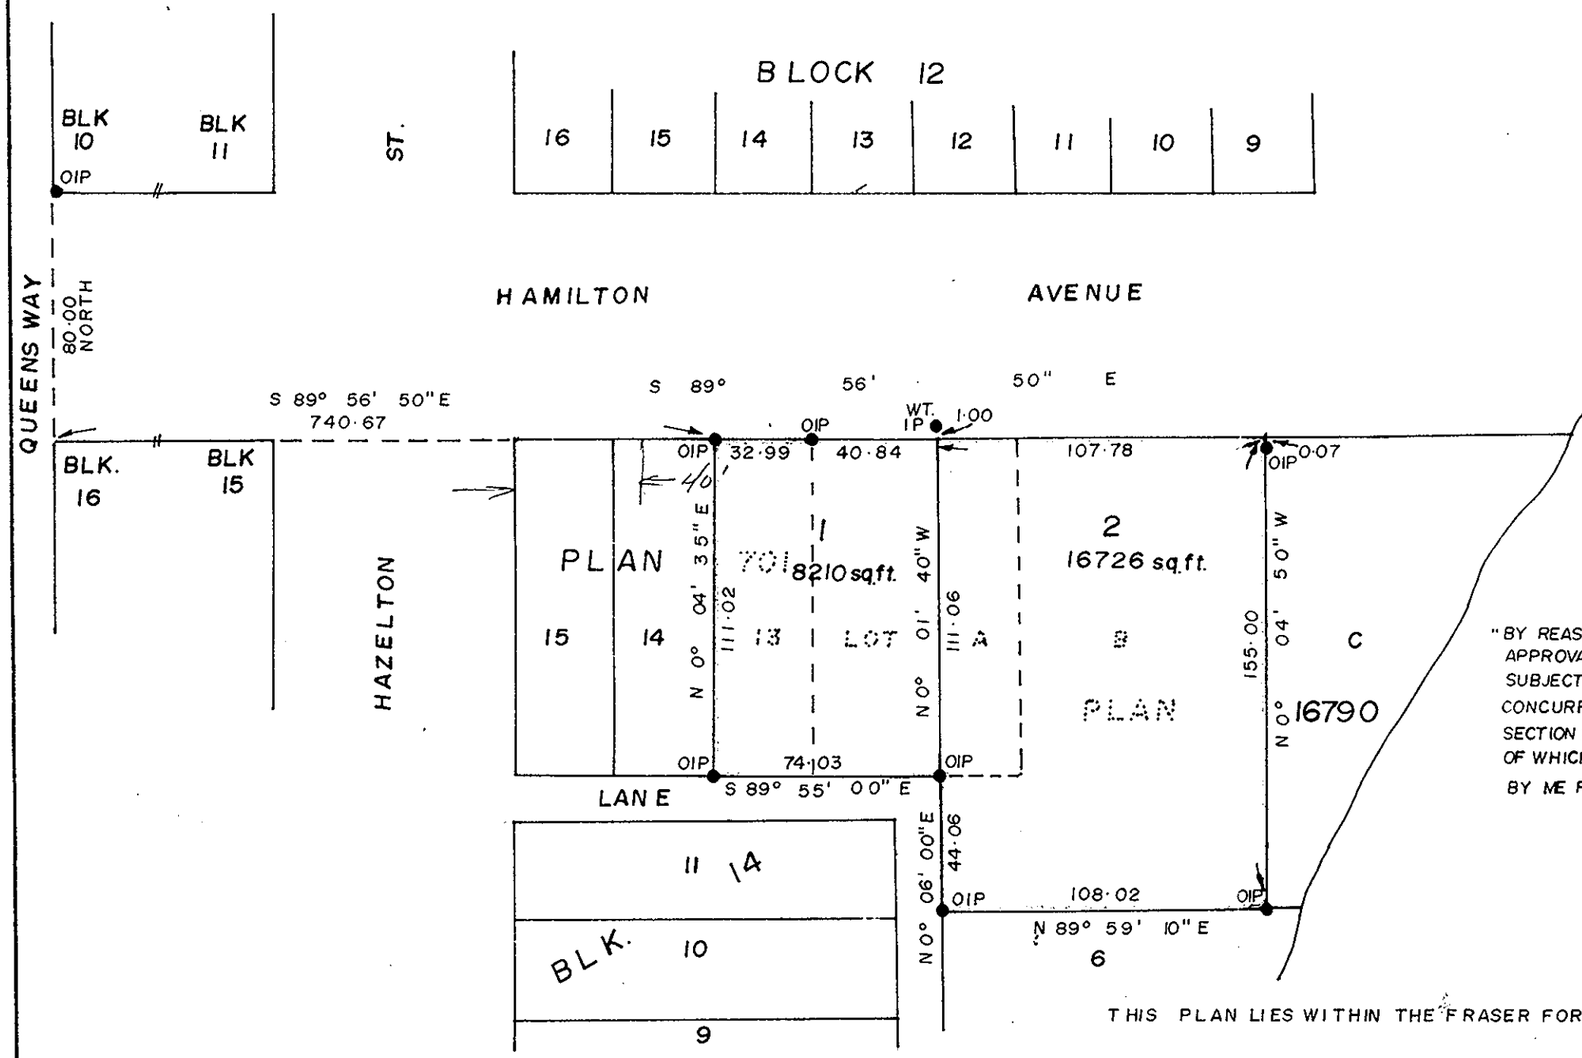

I, V. BARTELL OF THE CITY OF PRINCE GEORGE BRITISH COLUMBIA LAND SURVEYOR MAKE OATH AND SAY THAT I WAS PRESENT AT AND DID PERSONALLY SUPERINTEND THE SURVEY REPRESENTED BY THIS PLAN AND THAT THE SURVEY AND PLAN ARE CORRECT. THE SAID SURVEY WAS COMPLETED ON THE 15th DAY OF JUNE 1979

V. BARTELL B.C.L.S

SWORN BEFORE ME AT PRINCE GEORGE THIS 19 DAY OF June 1979.

A COMMISSIONER FOR TAKING AFFIDAVITS FOR BRITISH COLUMBIA

APPROVED UNDER THE LAND REGISTRY ACT ON THE 8 DAY OF JULY 1980

APPROVING OFFICER

OWNER Jacob Guenther

OWNER Goldie Guenther

WITNESS M. A. Winter

"BY REASON OF THE POSSIBILITY OF FLOODING APPROVAL OF THIS SUBDIVISION PLAN IS GRANTED SUBJECT TO THE CONDITION THAT THERE BE CONCURRENT REGISTRATION OF COVENANTS PURSUANT TO SECTION 215 OF THE LAND TITLE ACT, EACH PAGE OF WHICH SAID COVENANTS HAVE BEEN INITIALLED BY ME FOR IDENTIFICATION."

APPROVING OFFICER
CITY of PRINCE GEORGE

THIS PLAN LIES WITHIN THE FRASER FORT GEORGE REGIONAL DISTRICT

McWILLIAM-WHYTE-GOBLE & ASSOCIATES

B.C. LAND SURVEYORS

PRINCE GEORGE-KAMLOOPS-SMITHERS

REF. NO. 79090

D.L. 934