PLAN OF SUBDIVISION OF PARTS OF
LOT A, PLAN 24027
DISTRICT LOT 753 &
N. 1/2 OF N.W. 1/4 DISTRICT LOT 754
CARIBOO DISTRICT — BRITISH COLUMBIA

SCALE: 1 : 1000

NOTE: Bearings are astronomic, derived from the easterly boundaries of Lots 1 & 2, Plan 22474.

LEGEND: • OIP denotes an old iron pin found.
• IP denotes an iron pin set.

PLAN Nº 26624
Deposited in the Land Title Office at Prince George, B.C. this ___ day of ___, 19__.

___
Registrar

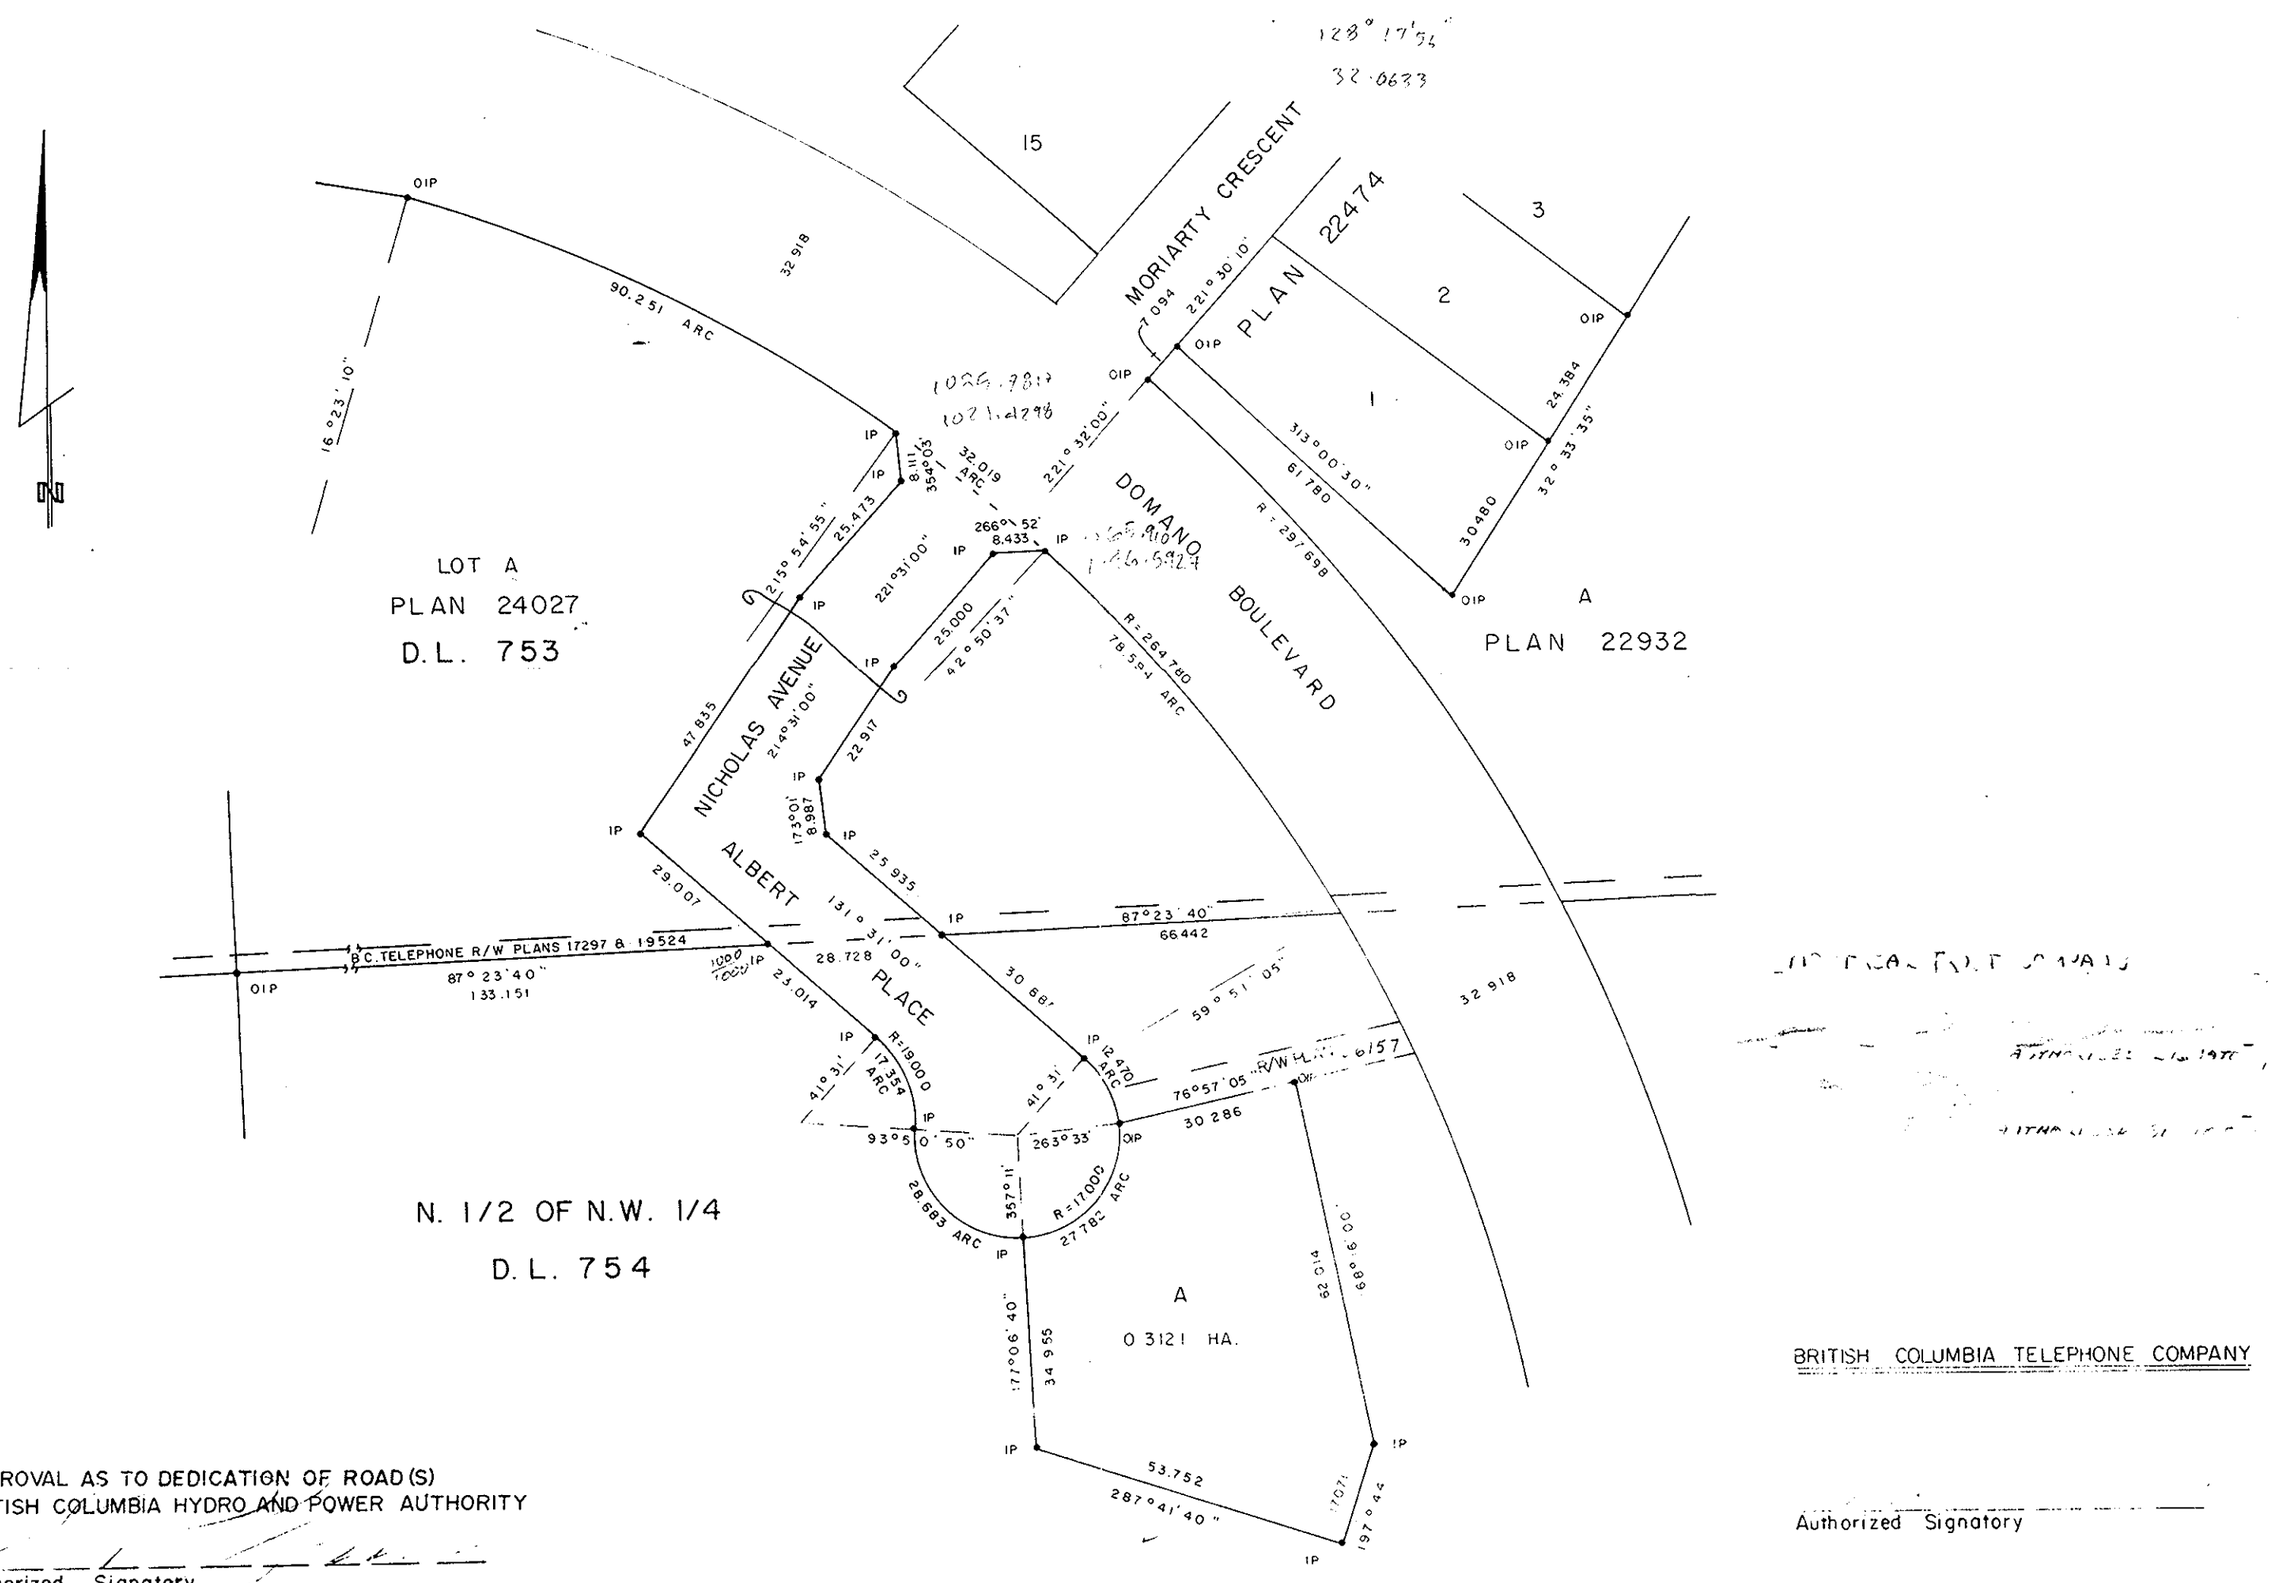

APPROVAL AS TO DEDICATION OF ROAD(S)
BRITISH COLUMBIA HYDRO AND POWER AUTHORITY

___
Authorized Signatory

___
Authorized Signatory

I, DONALD A. DUFFY, a British Columbia Land Surveyor, of Prince George, in British Columbia, certify that I was present at and did personally superintend the survey represented by this plan, and that the survey and plan are correct. The survey was completed on the 6 day of June, 19 80.

___

THE ROMAN CATHOLIC EPISCOPAL CORPORATION

___
Authorized Signatory

___
Authorized Signatory

BRITISH COLUMBIA TELEPHONE COMPANY

___
Authorized Signatory

___
Authorized Signatory

Approved under the Land Title Act this 17 day of JULY, 1980

C. E. Olot
Approving Officer, City of Prince George
Reapproved Oct. 15, 1980
C E Olot

This plan lies within the Fraser-Fort George Regional District.

W.D. USHER & ASSOCIATES
LAND SURVEYORS
PRINCE GEORGE — B.C.
10813

H.O.-5265C