PLOTTED (HQ)

PLAN 26671

Deposited in the Land Title Office
at Prince George, B.C.
on the 12 day of DEC. 1980.

E.J. RAVEN
Registrar

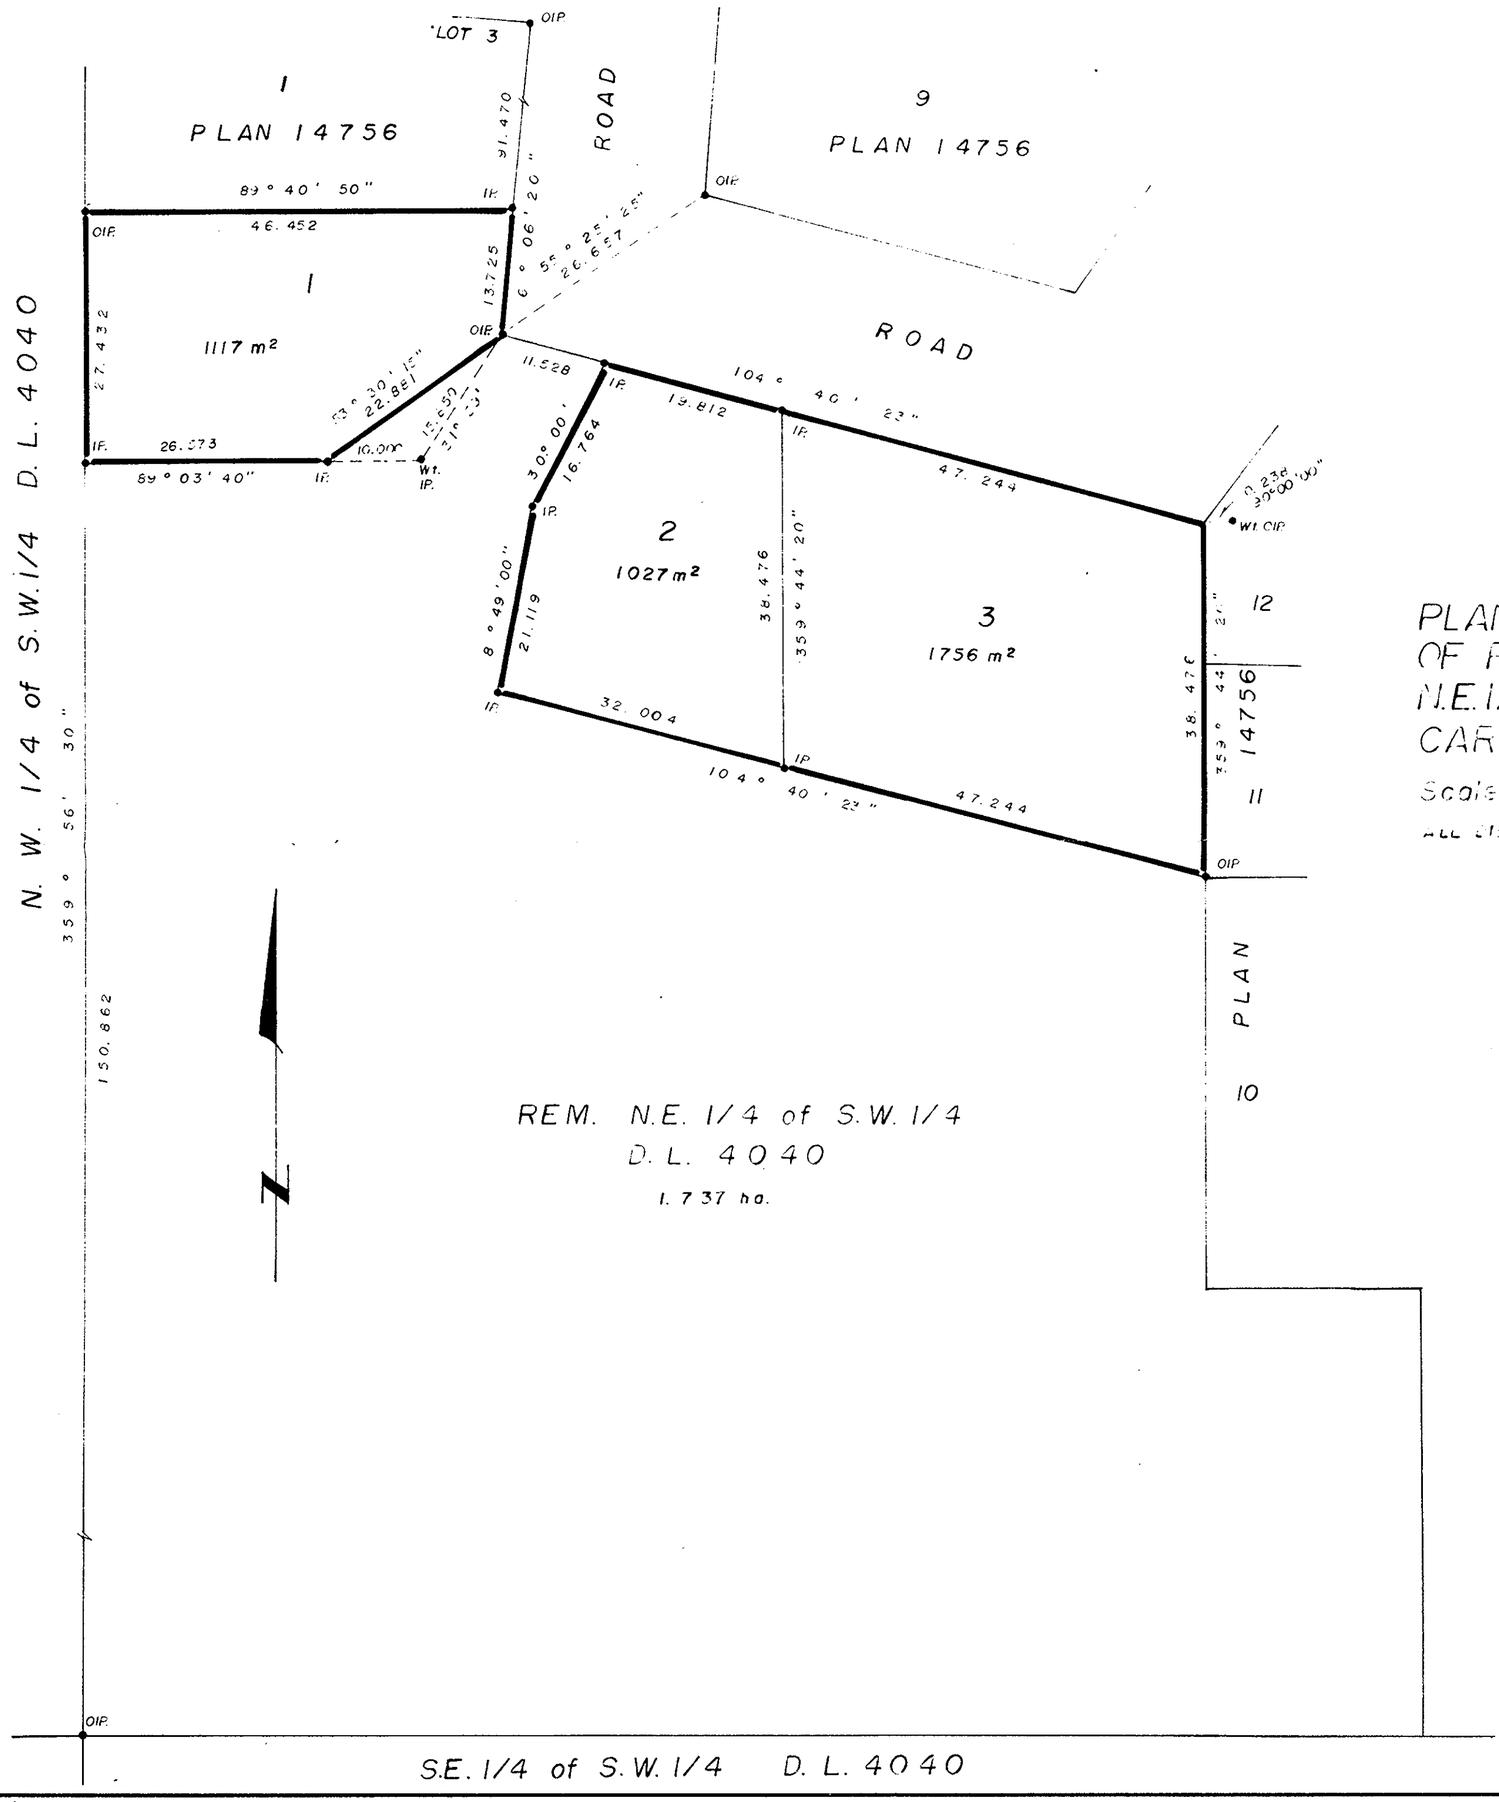

PLAN OF SUBDIVISION
OF PART OF REMAINDER
N.E. 1/4 OF S.W. 1/4 D.L. 4040,
CARIBOO DISTRICT.

Scale: 1:500

ALL DISTANCES ARE IN METRES.

Bearings are astronomic and are derived from Plan 14756 — 359° 56' 30"

◉ P.con.	Standard Concrete Post.
◉ P.Rock	Standard Rock Post
• PP	Standard Pipe Post
•¹ I.P.	Standard Iron Post.
○ P.	Wooden Post.
■ L.P	Lead Plug.
O	Denoting "Old"
WT.	Denoting "Witness"
• CIP	Capped Iron Post
○ TH	Traverse Hub.

I, V. Bartell, a British Columbia land surveyor, of Prince George, in British Columbia, certify that I was present at and personally superintended the survey represented by this plan, and that the survey and plan are correct. The survey was completed on the 26 day of November 1980

V. Bartell
V. Bartell, B.C.L.S.

Approved under the Land Title Act on the 1st day of DEC. 1980

C. E. Olt
Approving Officer
City of Prince George

This Plan lies within the Fraser Fort George Regional District

OWNER [illegible]
N.E. 1/4 of SW 1/4 D.L. 4040.

WITNESS: [illegible]
ADDRESS: [illegible]
POSTAL CODE [illegible]
OCCUPATION: [illegible]

OWNER OF MORTGAGE CANADA PERMANENT TRUST CO.
AUTHORIZED SIGNATORY
M. Kupke
AUTHORIZED SIGNATORY

McWilliam - Whyte - Goble & Associates
B.C. Land Surveyors
Kamloops - Prince George - Salmon Arm - Smithers

FB/P D.L. 4040 | File No. 80228

H.O. - 5758