PLOTTED (OK)

PLAN OF SUBDIVISION OF
PART OF LOT 12, PLAN 11647
DISTRICT LOT 633
CARIBOO DISTRICT — BRITISH COLUMBIA

SCALE: 1 : 1000

NOTE: Bearings are astronomic, derived from the north boundary of Sommerville Road, Plan 11647.

LEGEND: • OIP denotes an old iron pin found.
• IP denotes an iron pin set.

PLAN No 27013
Deposited in the Land Title Office at Prince George, B.C. this 20 day of March, 1981.

E. J. Ban
Registrar

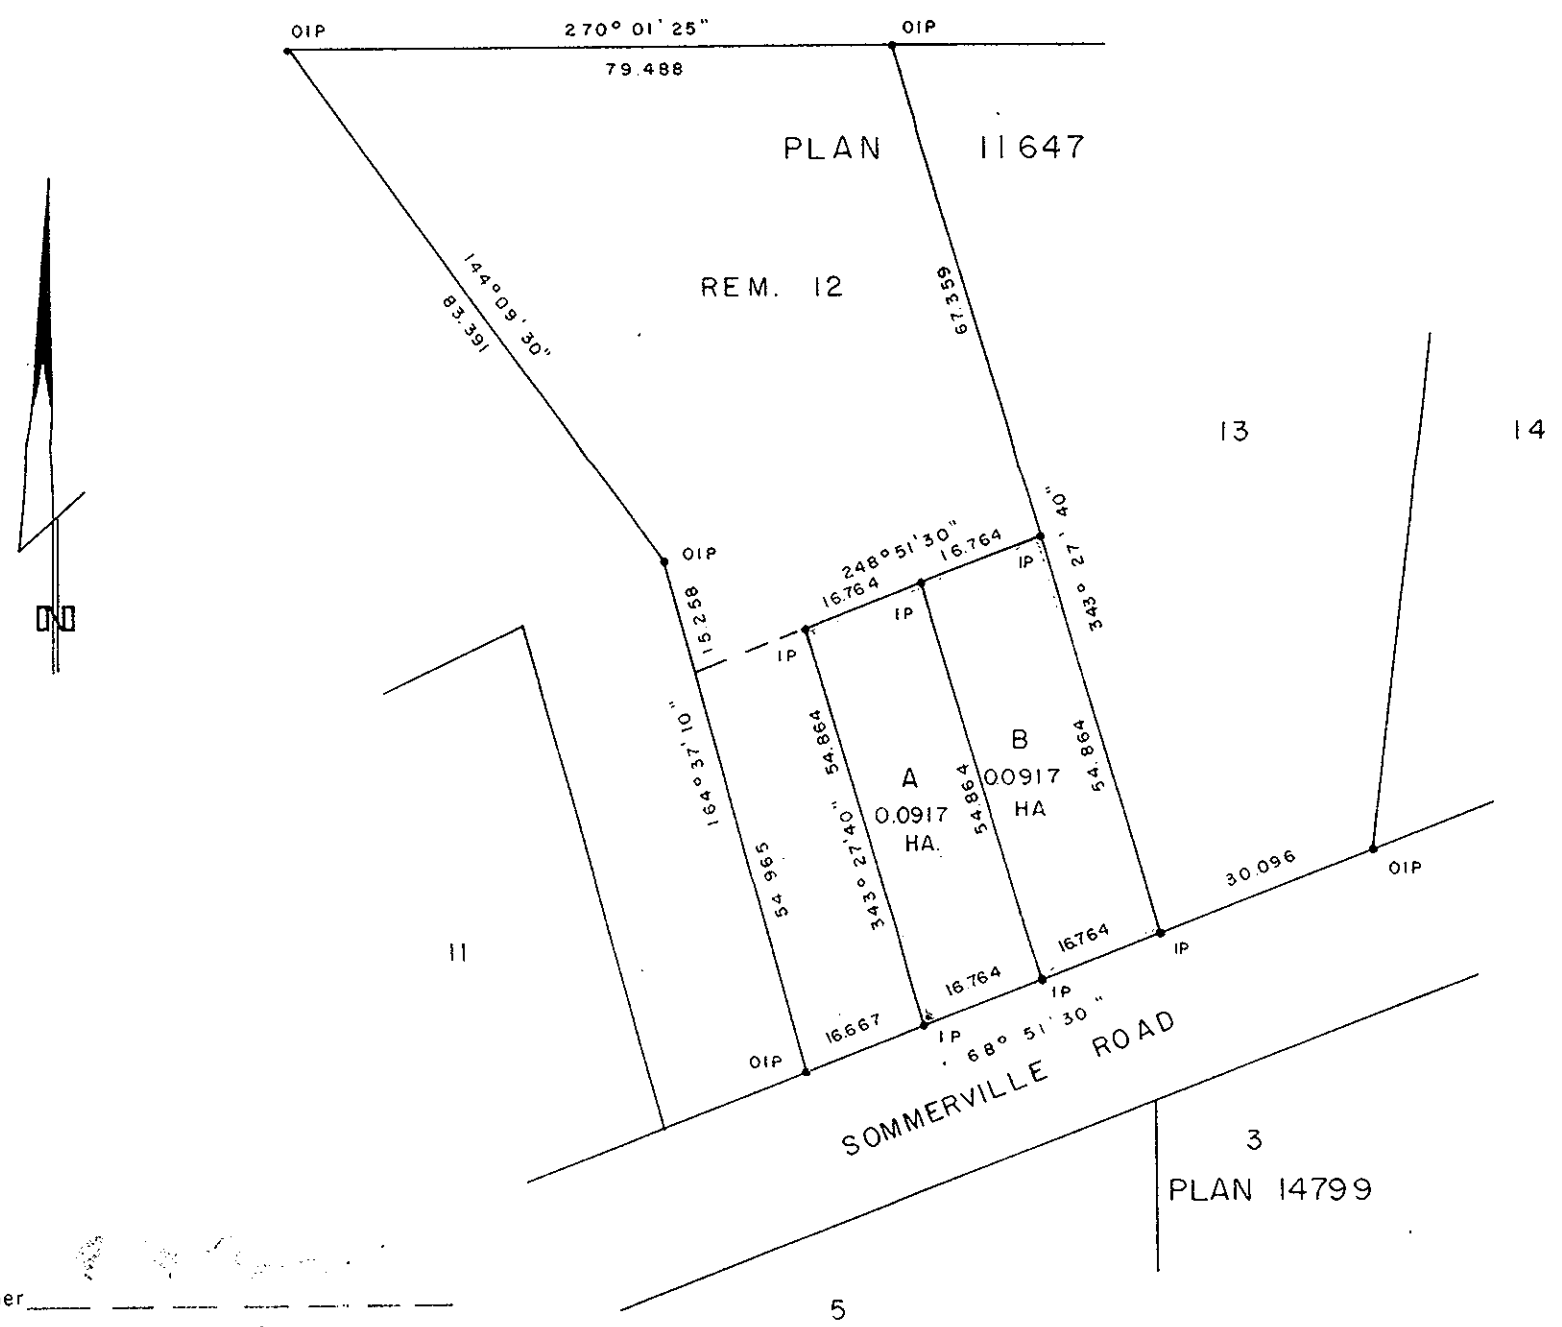

Owner
Witness

I, DONALD A. DUFFY, a British Columbia Land Surveyor, of Prince George, in British Columbia, certify that I was present at and did personally superintend the survey represented by this plan, and that the survey and plan are correct. The survey was completed on the 10 day of Feb, 1981.

Owner
Witness

Owner
Witness

Approved under the Land Title Act this 6 day of MAR, 1981.

C. E. Olst
Approving Officer, City of Prince George

This plan lies within the Fraser-Fort George Regional District

W. D. USHER & ASSOCIATES
LAND SURVEYORS
PRINCE GEORGE — B.C.
11663

H.O. 52658

OK