PLAN OF SUBDIVISION OF PART OF
LOT 5, PLAN 15996
DISTRICT LOT 2424
CARIBOO DISTRICT — BRITISH COLUMBIA

SCALE: 1 : 1000

NOTE: Bearings are astronomic, derived from the east boundary of Peter Street as shown on Plan 15996.

LEGEND: • OIP denotes an old iron pin found.
• IP denotes an iron pin set.

PLAN Nº 27174

Deposited in the Land Title Office at Prince George, B.C. this 30 day of APRIL, 1981.

C.J. RAVEN
Registrar

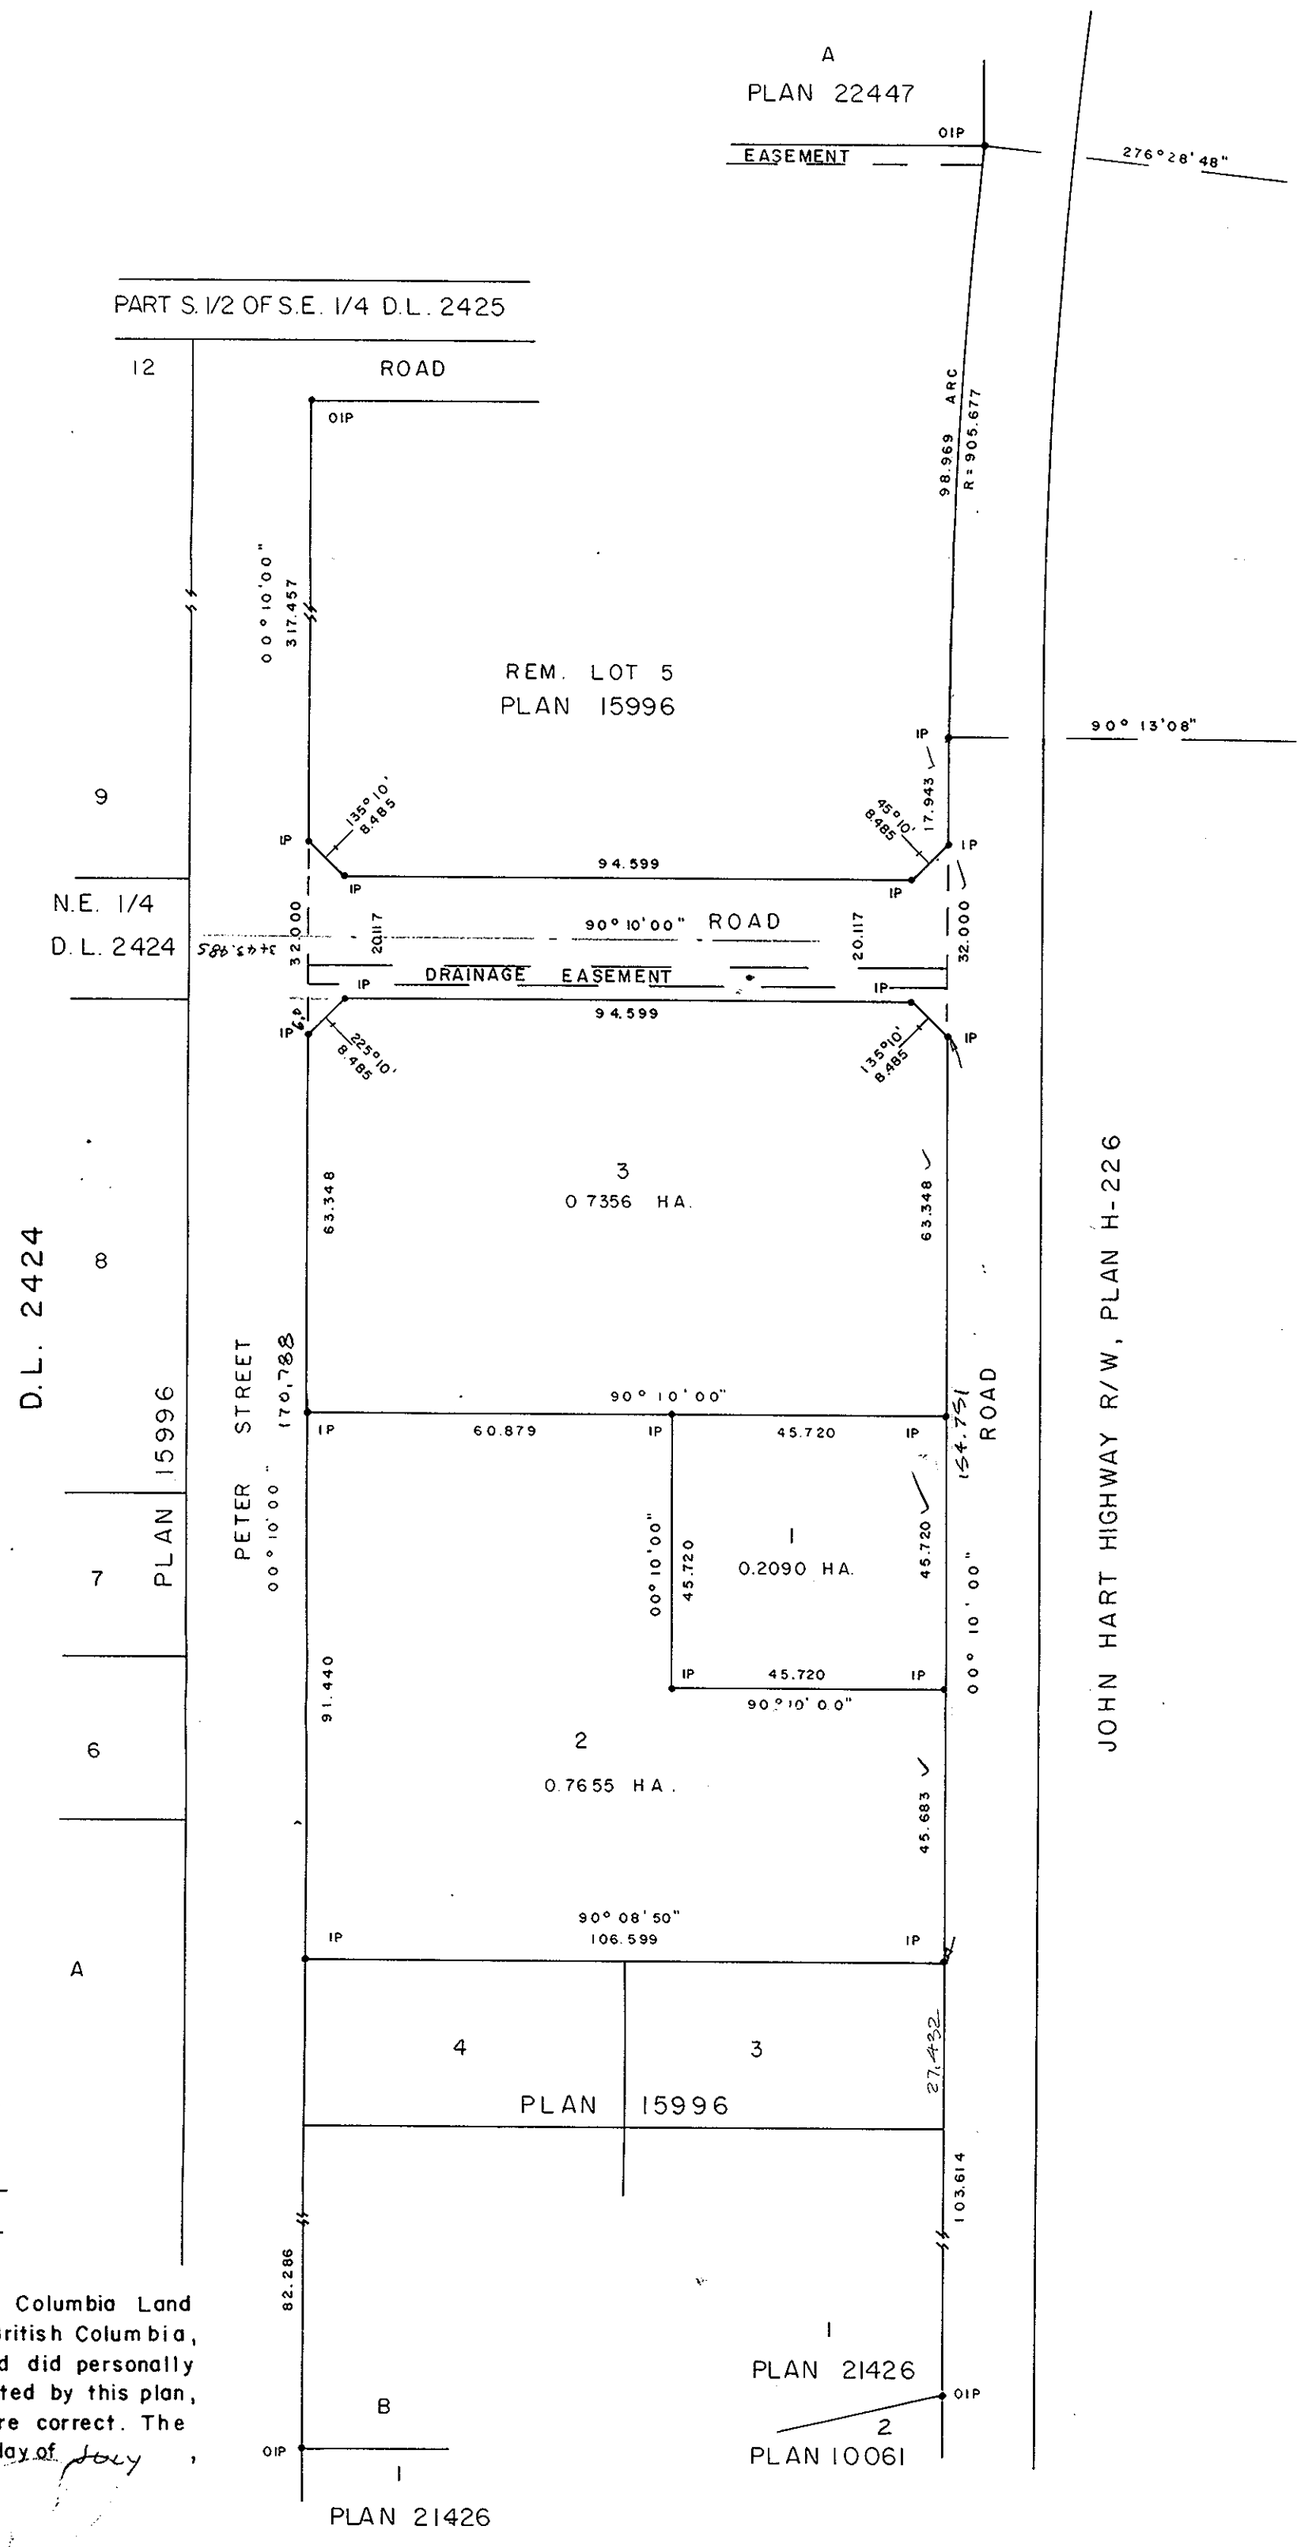

Owner _____

Witness _____

Owner _____

Witness _____

I, DONALD A. DUFFY, a British Columbia Land Surveyor, of Prince George, in British Columbia, certify that I was present at and did personally superintend the survey represented by this plan, and that the survey and plan are correct. The survey was completed on the 9 day of July, 1980.

CITY OF PRINCE GEORGE

_____ Mayor

_____ Clerk

Approved under the Land Title Act this 22nd day of April, 1981.

_____
Approving Officer, Ministry of Transportation and Highways.

Approved under the Land Title Act this 15 day of APRIL, 1981.

_____
Approving Officer, City of Prince George

This plan lies within the Fraser-Fort George Regional District.

W.D. USHER & ASSOCIATES
LAND SURVEYORS
PRINCE GEORGE — B.C.
11753

H.O.-5265C

S17-80-47