PLAN OF SUBDIVISION OF
LOT 7, PLAN 21226
DISTRICT LOT ~~1426~~ 934
CARIBOO DISTRICT—BRITISH COLUMBIA

SCALE: 1 : 1000

NOTE: Bearings are astronomic, derived from the west boundary of Lot 8, Plan 21226.

LEGEND: • OIP denotes an old iron pin found.
• IP denotes an iron pin set.

PLAN Nº 27356

Deposited in the Land Title Office at Prince George, B.C. this 23 day of June, 1981.

Registrar

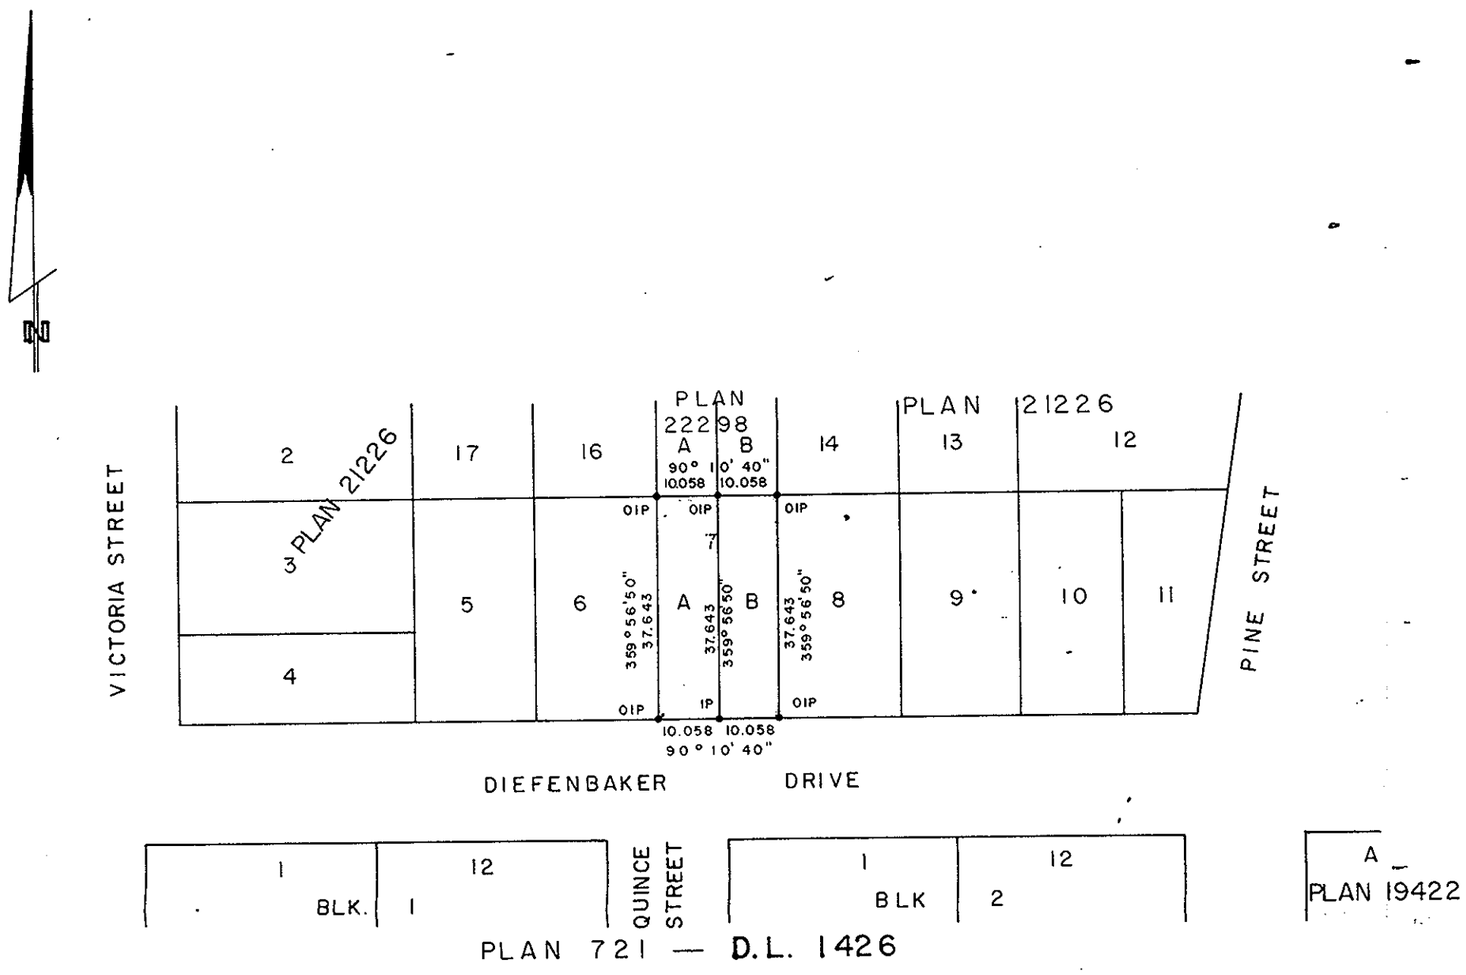

REAPPROVED
this 4 day of JUNE, 1981

Approving Officer, City of Prince George

Owner

Witness

Owner

Witness

I, DONALD A. DUFFY, a British Columbia Land Surveyor, of Prince George, in British Columbia, certify that I was present at and did personally superintend the survey represented by this plan, and that the survey and plan are correct. The survey was completed on the 2 nd day of April, 1980.

Approved under the Land Title Act
this 6 day of MAY, 1980

Approving Officer, City of Prince George

This plan lies within the Fraser-Fort George Regional District.

W. D. USHER & ASSOCIATES
LAND SURVEYORS
PRINCE GEORGE — B.C.
MT 52 11525

H.O.-5265B

S17-80-16