PLAN TO ACCOMPANY BY-LAW № 3889
OF THE CITY OF PRINCE GEORGE
CLOSING ROAD ADJACENT TO LOT A, PLAN 27973
DISTRICT LOT 753
AND DEDICATING AS ROAD PART OF
REMAINDER OF LOT 1, PLAN 25686
DISTRICT LOT 753
CARIBOO DISTRICT — BRITISH COLUMBIA

SCALE: 1 : 1000

0 25 50 75 100

NOTE: Bearings are astronomic, derived from the west boundary of Lot A, Plan 27973.

LEGEND:
- OIP denotes an old iron pin found.
- IP denotes an iron pin set.

Road to be closed shown cross-hatched.
Road to be dedicated shown outlined in red.

PLAN № 28166
Deposited in the Land Title Office at Prince George, B.C. this 11th day of March, 1982.

Registrar

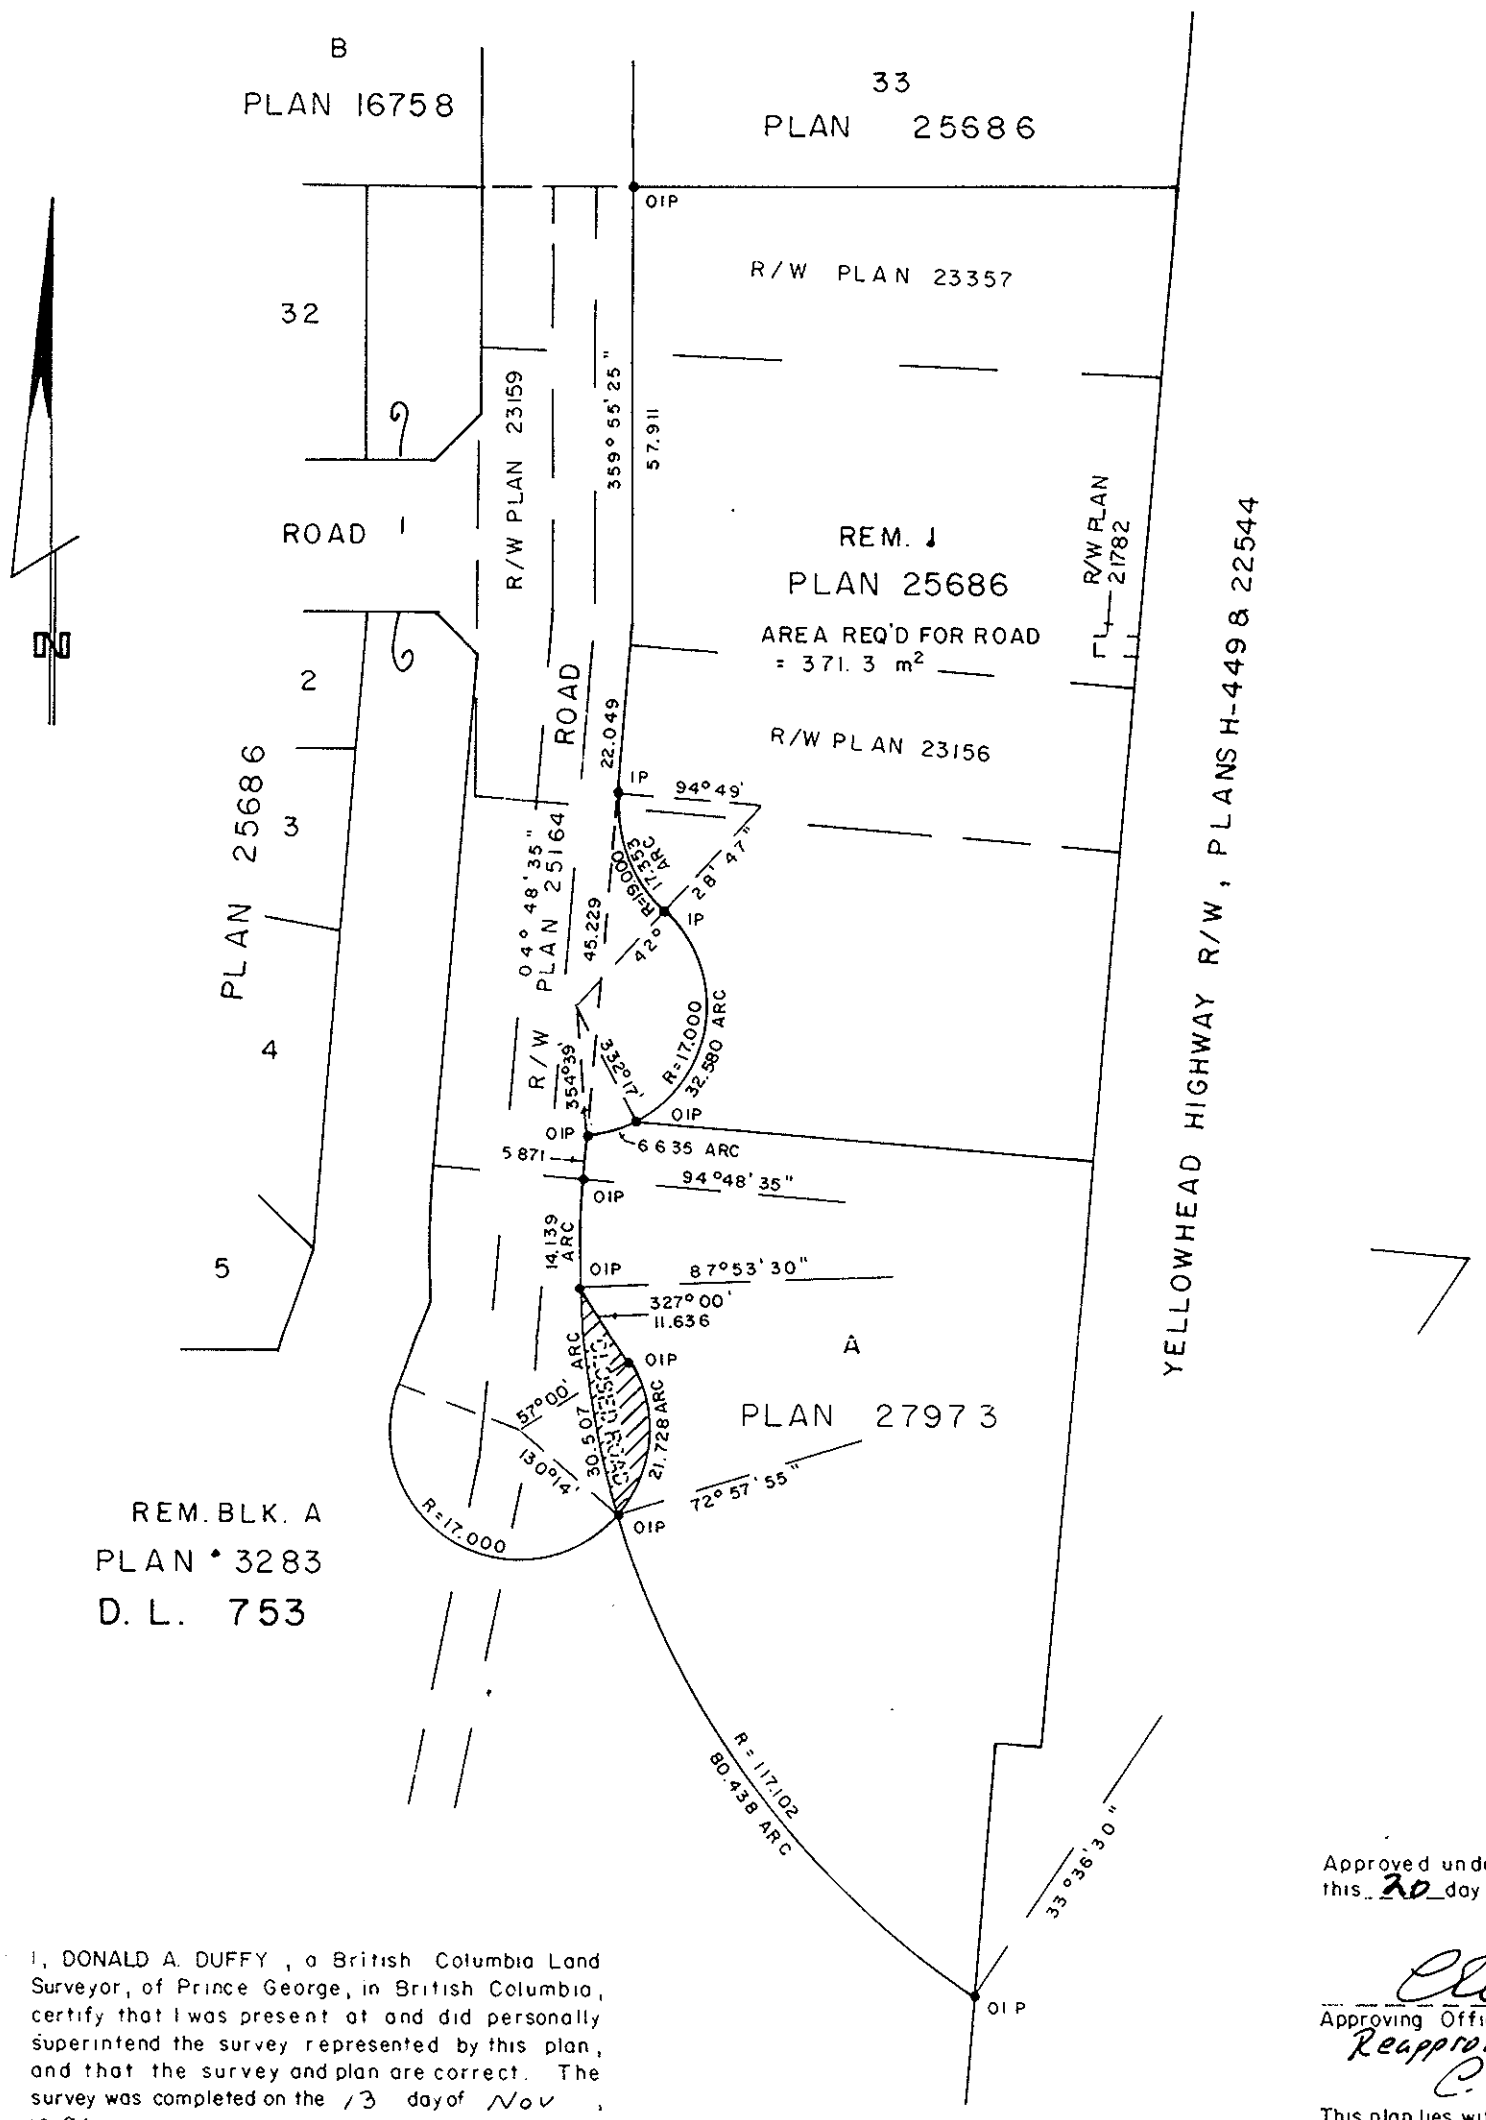

I, DONALD A. DUFFY, a British Columbia Land Surveyor, of Prince George, in British Columbia, certify that I was present at and did personally superintend the survey represented by this plan, and that the survey and plan are correct. The survey was completed on the 13 day of Nov, 1981.

Approved under the Land Title Act this 20 day of NOV, 1981

Approving Officer, City of Prince George
Reapproved Mar 4, 1982

This plan lies within the Fraser-Fort George Regional District

W. D USHER & ASSOCIATES
LAND SURVEYORS
PRINCE GEORGE — B
PD 23

H.O.-5265B

W25.1.33