LTB/CD/11/4/02

26-FF-226

28639

PLAN NO. 28639

DEPOSITED IN THE LAND TITLE OFFICE AT PRINCE GEORGE THIS 16th DAY OF Sept., 1982

"E.J. Brown" per fa
REGISTRAR

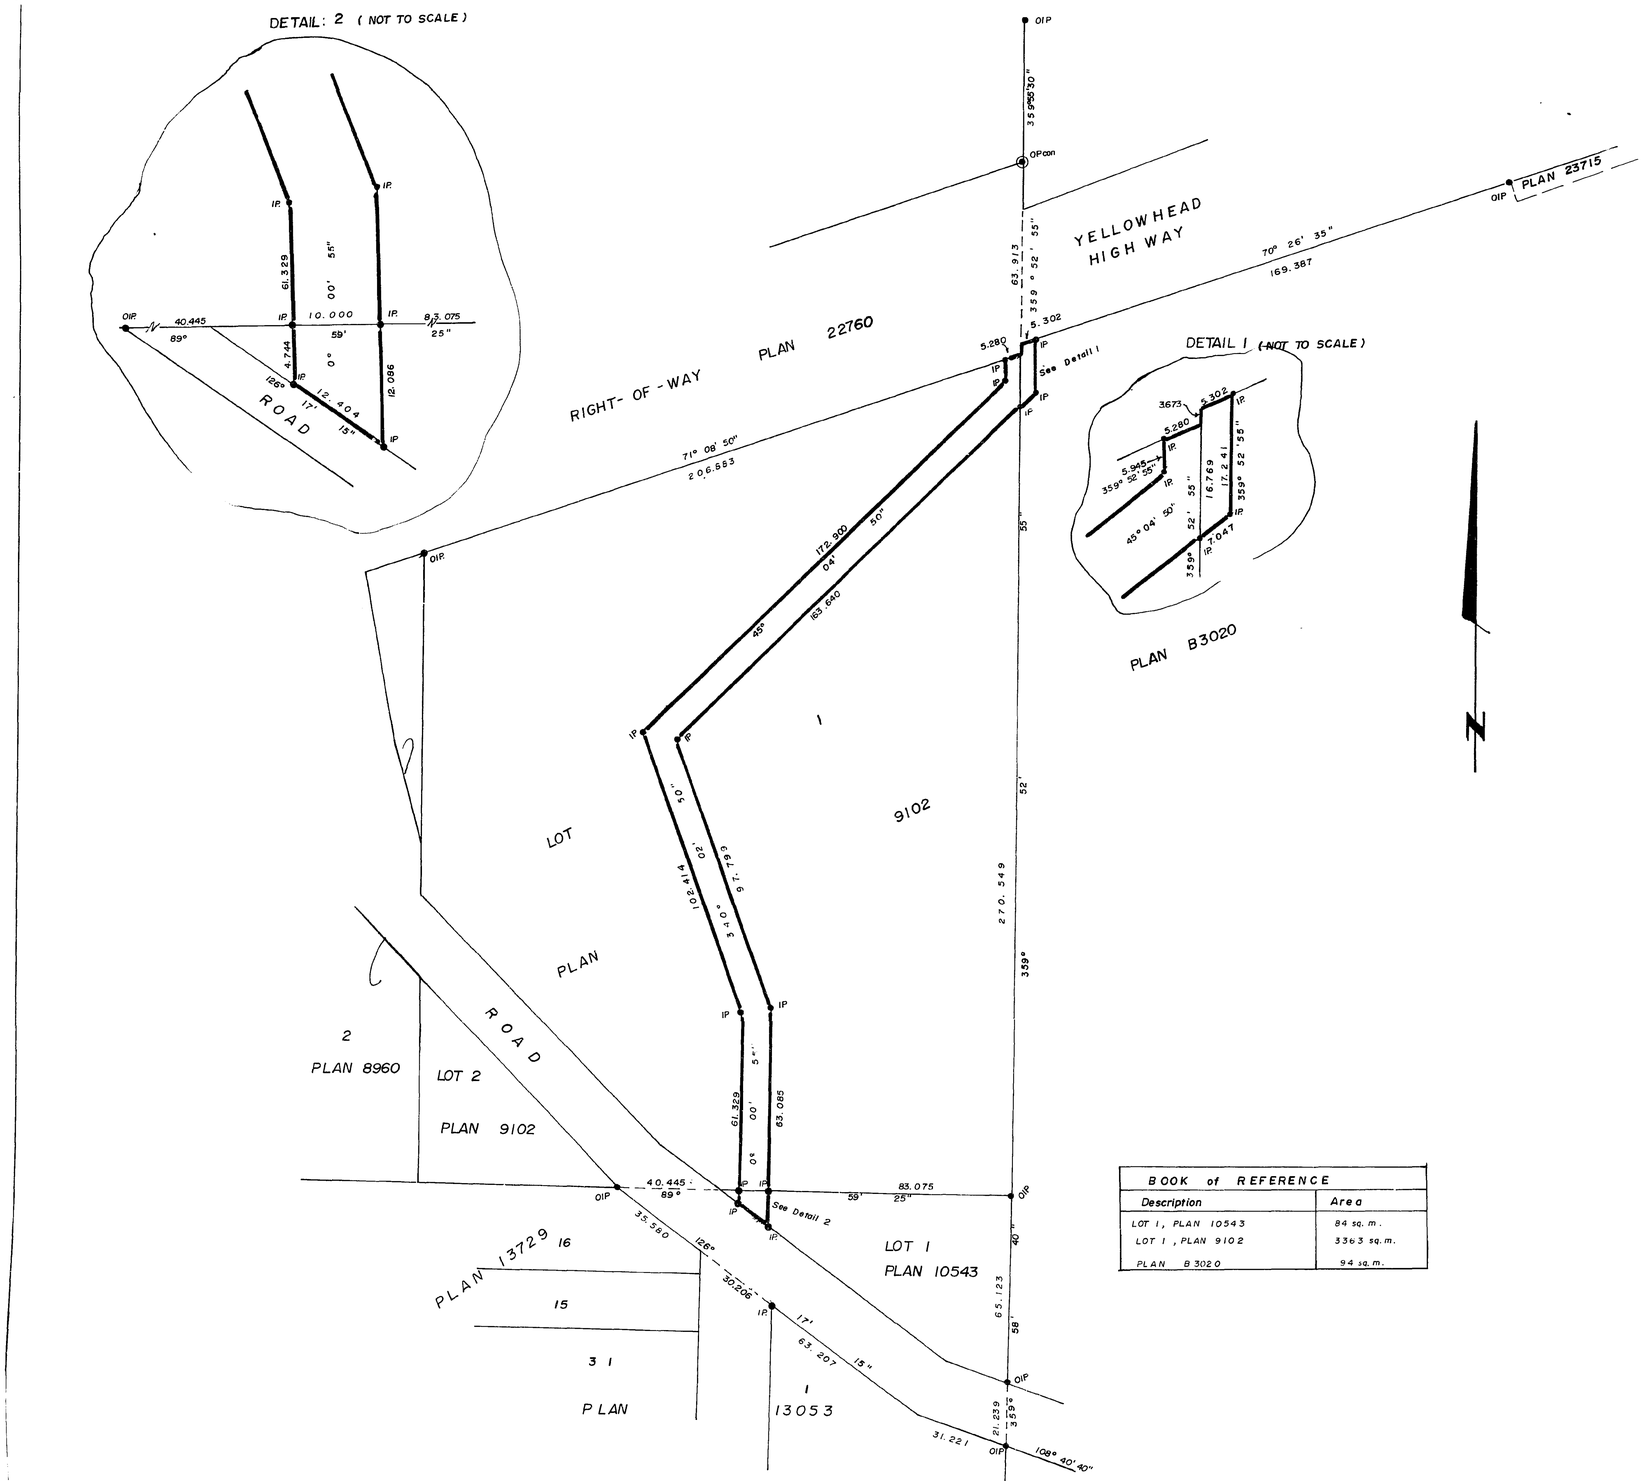

PLAN OF STATUTORY RIGHT-of-WAY FOR WATER LINE IN PLAN B3020, LOT 1, PLAN 9102, and LOT 1, PLAN 10543, DISTRICT LOT 2003, CARIBOO DISTRICT.

SCALE 1:1000

30 20 10 0 25 40

ALL DISTANCES ARE IN METRES.

LEGEND:

BEARINGS ARE ASTRONOMIC DERIVED FROM EAST BOUNDARY LOT 1, PLAN 9102 = 359° 52' 55" (as shown on PLAN 22760).

- ◉ Pcon . . . . STANDARD POST IN CONCRETE
- ● IP . . . . . STANDARD IRON POST
- O . . . . . DENOTES "OLD"

BOOK of REFERENCE	
Description	Area
LOT 1, PLAN 10543	84 sq. m.
LOT 1, PLAN 9102	3363 sq. m.
PLAN B3020	94 sq. m.

I, GORDON KILBRIDE, A BRITISH COLUMBIA LAND SURVEYOR OF PRINCE GEORGE IN BRITISH COLUMBIA CERTIFY THAT I WAS PRESENT AT AND PERSONALLY SUPERINTENDED THE SURVEY REPRESENTED BY THIS PLAN AND THAT THE SAID SURVEY AND PLAN ARE CORRECT. THE SAID SURVEY WAS COMPLETED ON THE 25 DAY OF NOVEMBER, 1980.

Gordon Kilbride
GORDON F. KILBRIDE, B.C.L.S.

THIS PLAN LIES WITHIN THE FORT GEORGE REGIONAL DISTRICT.

McWILLIAM, WHYTE, GOBLE & ASSOCIATES
B. C. LAND SURVEYORS
PRINCE GEORGE — KAMLOOPS — SMITHERS — SALMON ARM

REF. NO. 80165 D. L. 2003