PLAN OF SUBDIVISION OF LOTS 11 and 12, BLOCK 37, PLAN 752, DISTRICT LOT 937, CARIBOO DISTRICT.

Scale : 1:500 (ALL DISTANCES ARE IN METRES)

PLAN NO. 29269

Deposited in the Land Title Office at Prince George this 2nd day of June 1983

Registrar

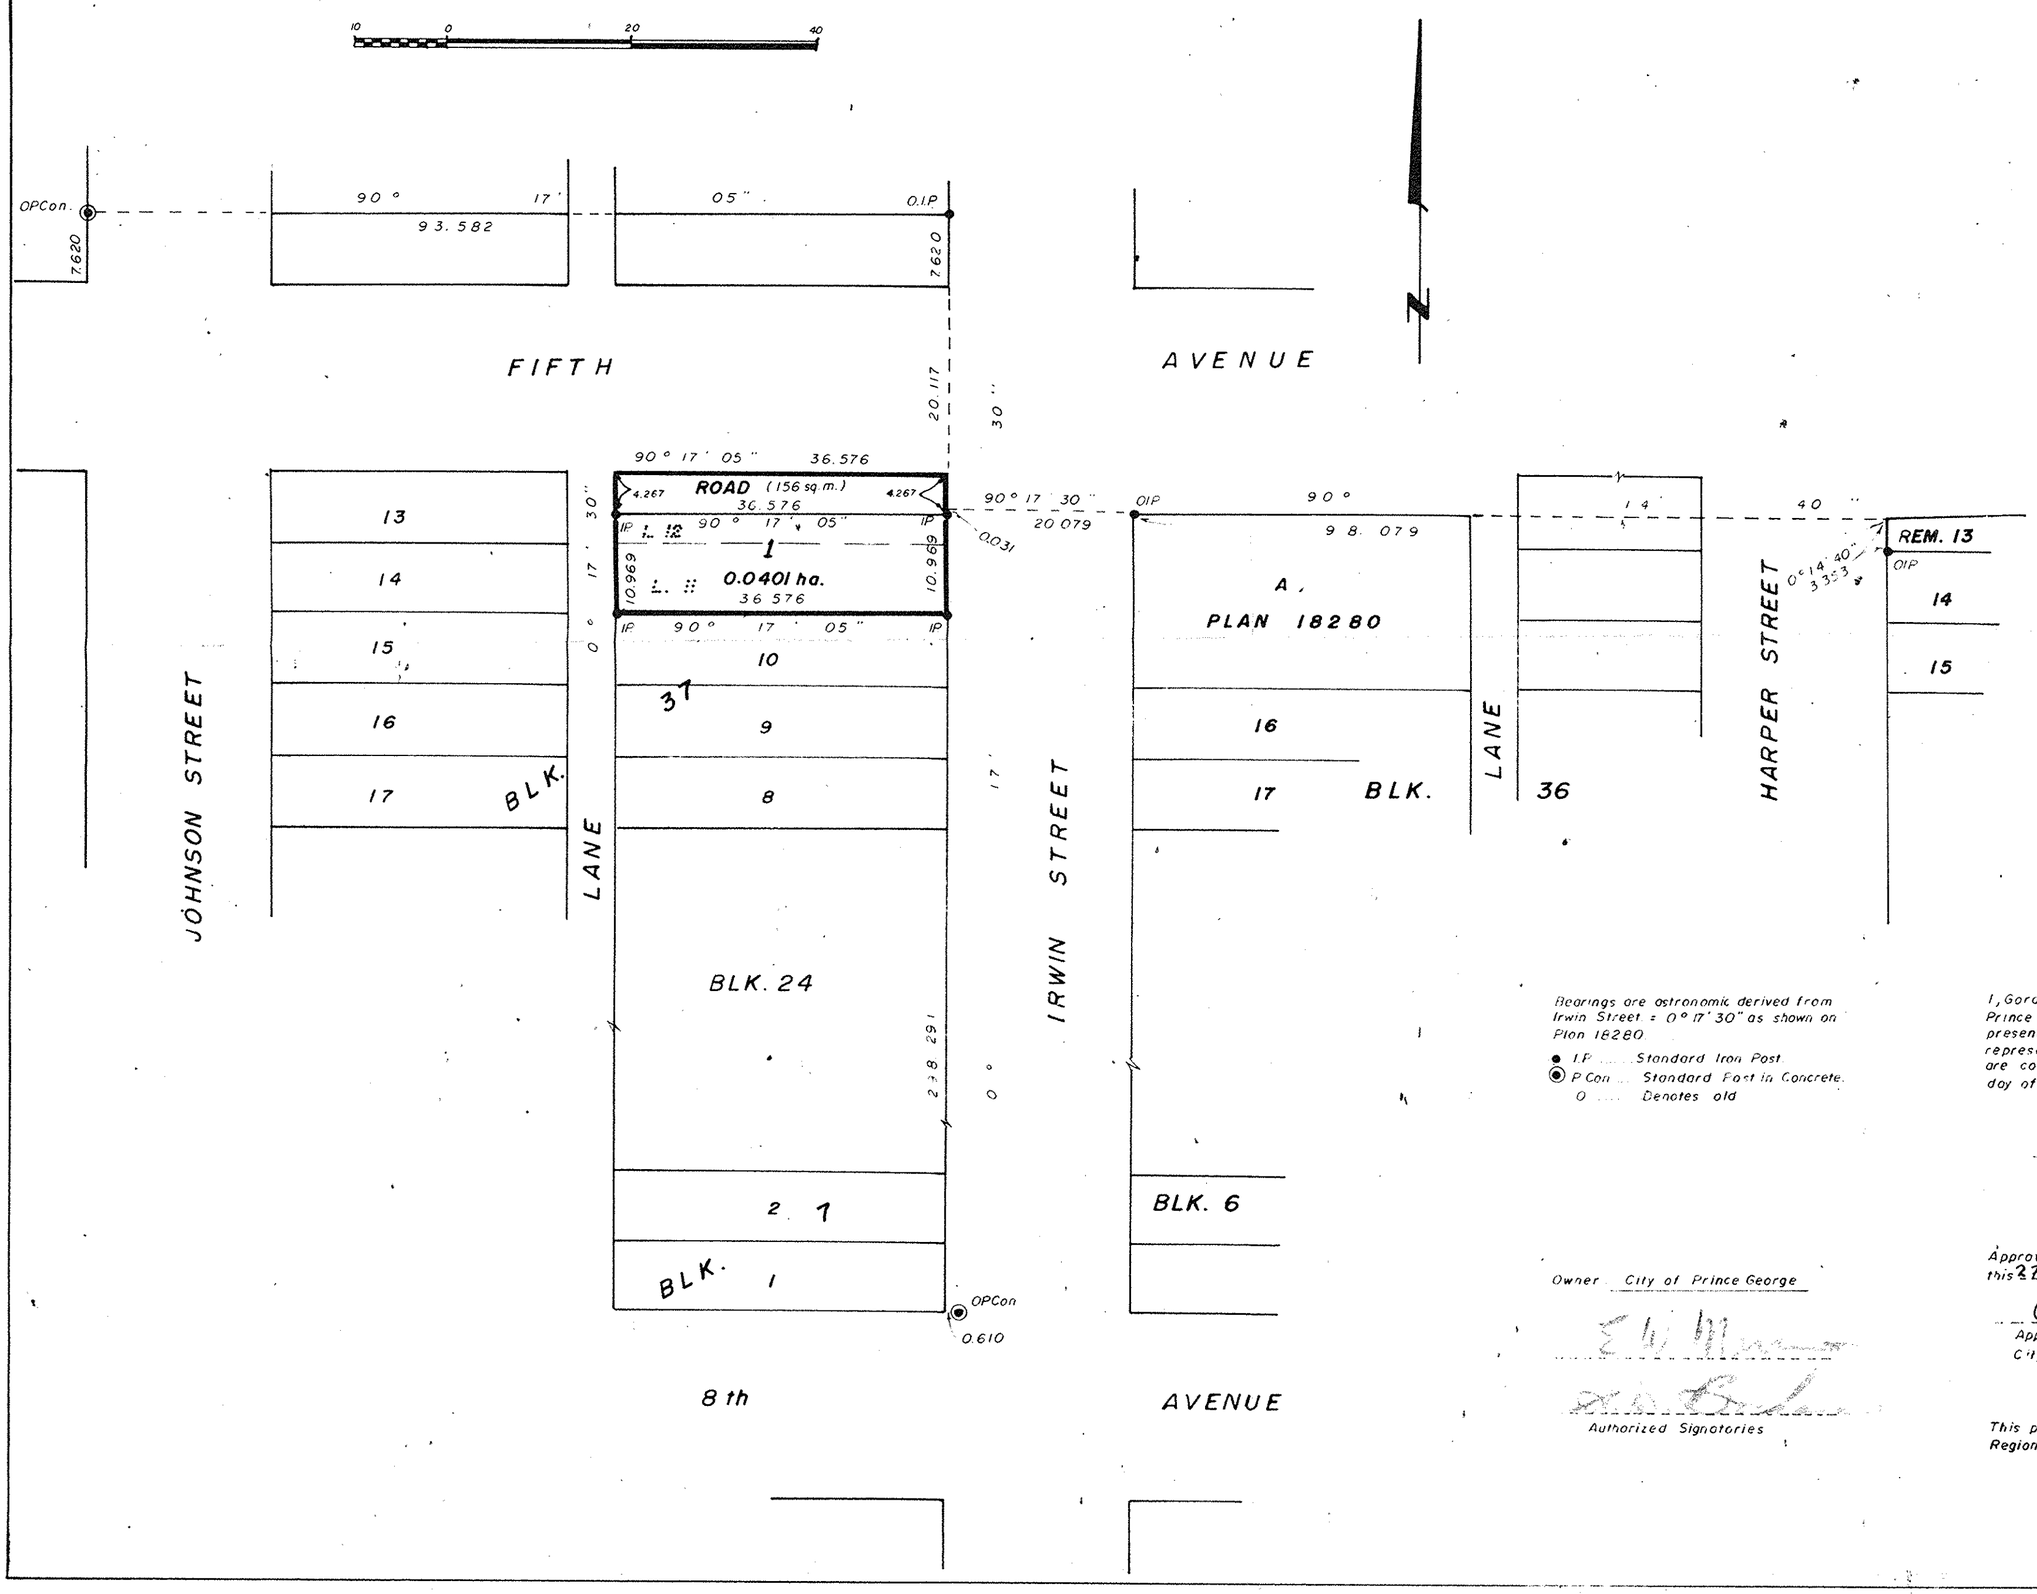

Bearings are astronomic derived from Irwin Street = 0° 17' 30" as shown on Plan 18280

● I.P. ..... Standard Iron Post
◉ P.Con ... Standard Post in Concrete
O ..... Denotes old

Owner City of Prince George

Authorized Signatories

I, Gordon Kilbride, a British Columbia Land Surveyor of Prince George in British Columbia certify that I was present at and personally superintended the survey represented by this plan and that the survey and plan are correct. The survey was completed on the 25th day of May, 1983.

Gordon Kilbride

Gordon Kilbride, B.C.L.S.

Approved under the Land Title Act this 27 day of MAY 1983.

Approving Officer
City of Prince George.

This plan lies within the Fraser Fort George Regional District

Mc William, Whyte, Goble, & Associates,
B.C. Land Surveyors.
Prince George - Kamloops - Smithers - Salmon Arm.

REF. NO. 83049 (D.L. 937)