EXPLANATORY PLAN TO ACCOMPANY LEASE OF
PARTS OF A BUILDING LOCATED ON
LOT 1, BLOCK 130, PLAN 1268
DISTRICT LOT 343
CARIBOO DISTRICT — BRITISH COLUMBIA

SCALE: 1 : 250

0 50 100 150 200 250

NOTE: Bearings are astronomic, derived from Plan 1268.

PLAN № 29641
Deposited in the Land Title Office at Prince George, B.C. this 12th day of Nov. ,1983.

Registrar

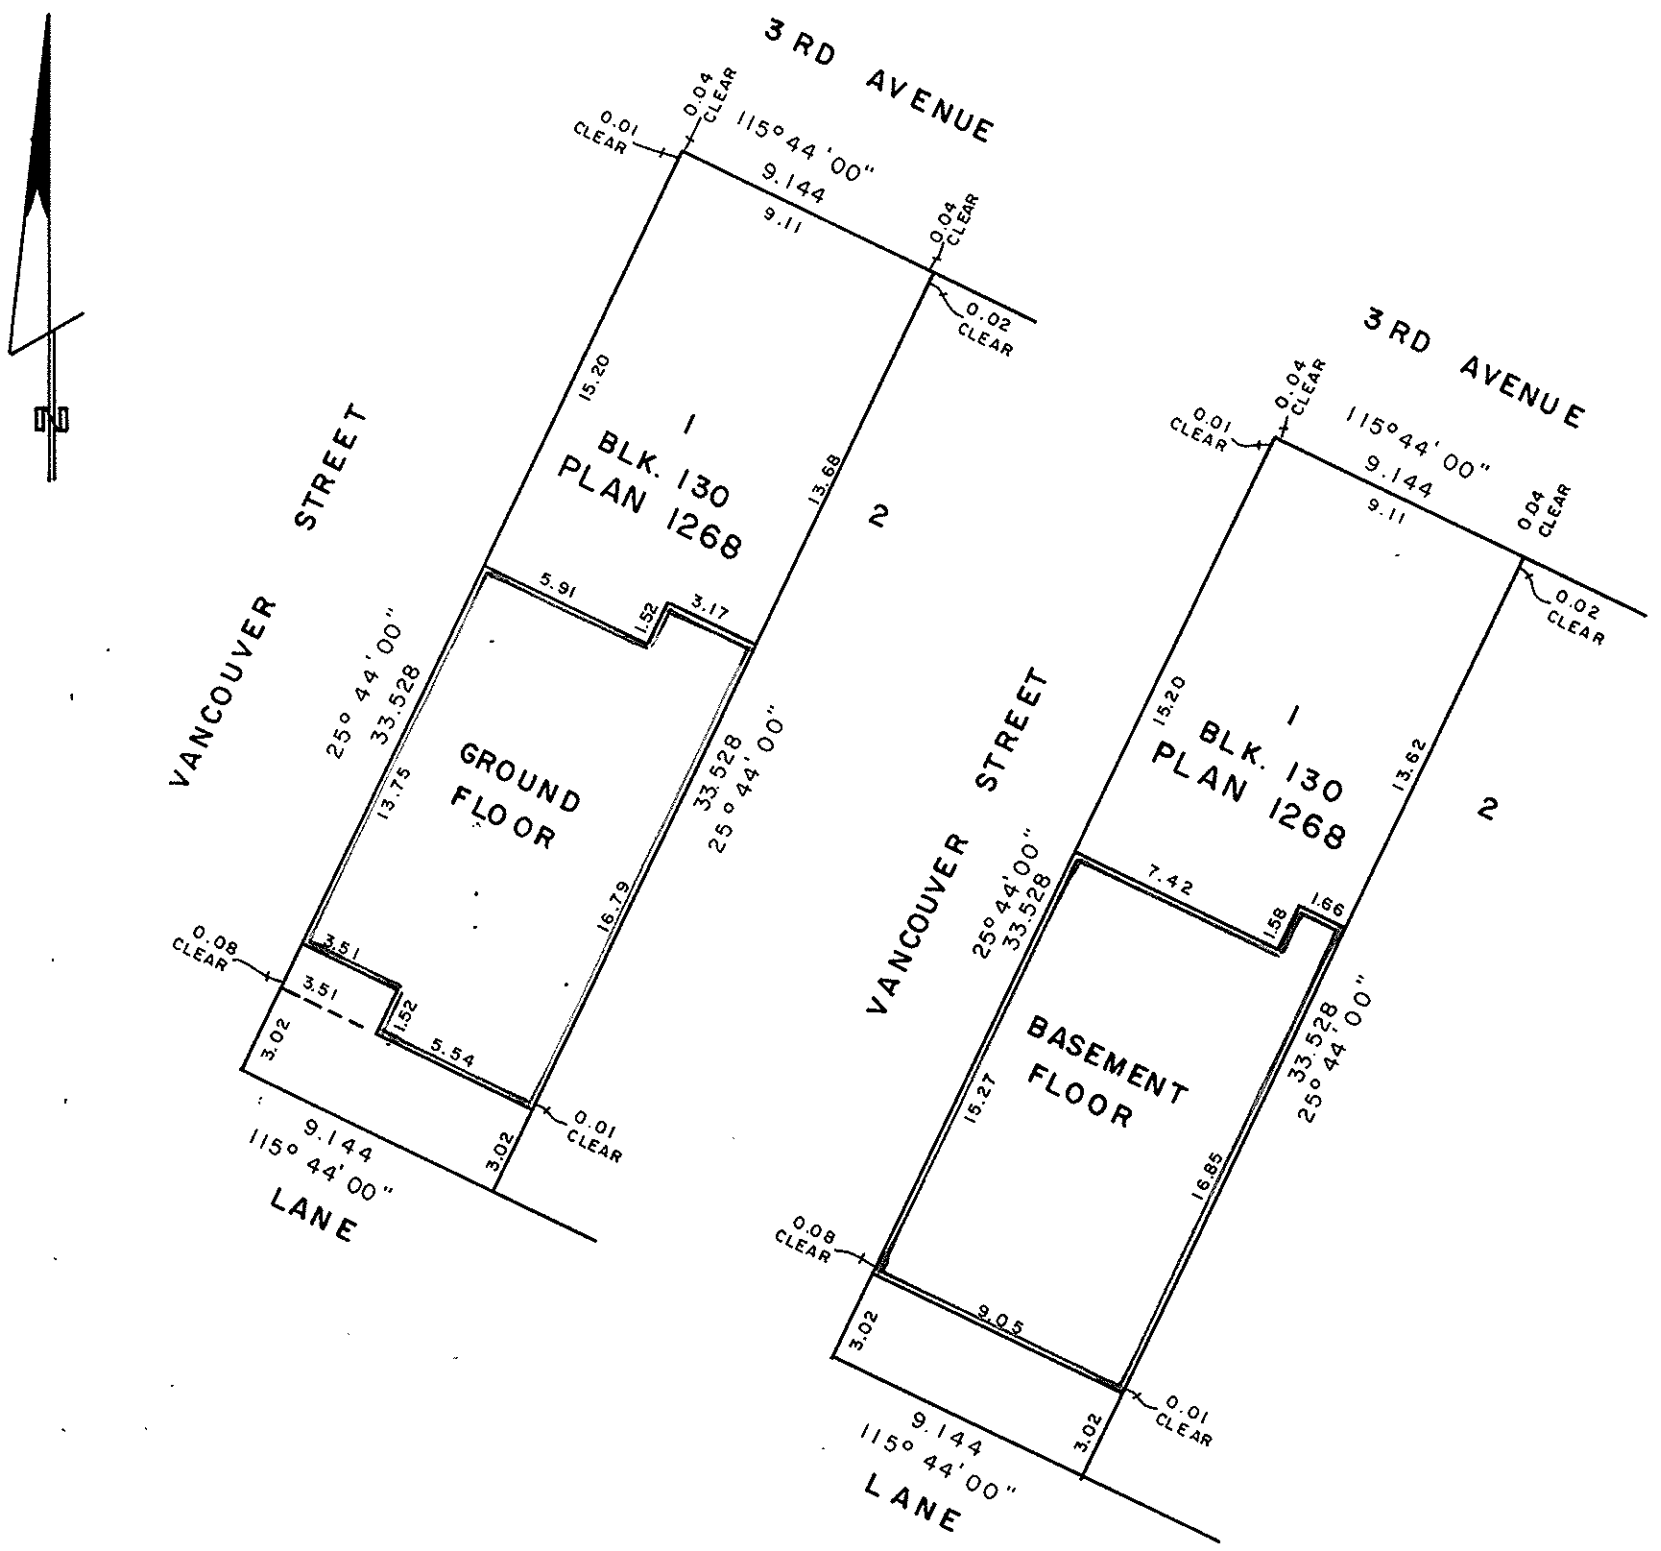

CERTIFIED CORRECT
This 18th day of August, 1983.

D. A. DUFFY, B.C.L.S.

This plan lies within the Fraser-Fort George Regional District.

W.D. USHER & ASSOCIATES
LAND SURVEYORS
PRINCE GEORGE — B.C.

14027