PLOTTED GV

EXPLANATORY PLAN OF
DEDICATION OF ROAD AS SURVEYED BY PLAN 29402
THROUGH LOTS 6, 7, & 8, PLAN 9543
DISTRICT LOT 4047
CARIBOO DISTRICT - BRITISH COLUMBIA

PLAN Nº 30117

Deposited in the Land Title Office at Prince George, B. C. this 6 day of JULY, 1984.

W. G. GANDY
Registrar

SCALE = 1:500

0 10 20 30 40 50 60 70

NOTE: Bearings are astronomic, derived from Plan 29402.

BOOK OF REFERENCE

DESCRIPTION	AREA REQUIRED
LOT 6, PLAN 9543, D. L. 4047	76 m²
LOT 7, PLAN 9543, D. L. 4047	75 m²
LOT 8, PLAN 9543, D. L. 4047	75 m²

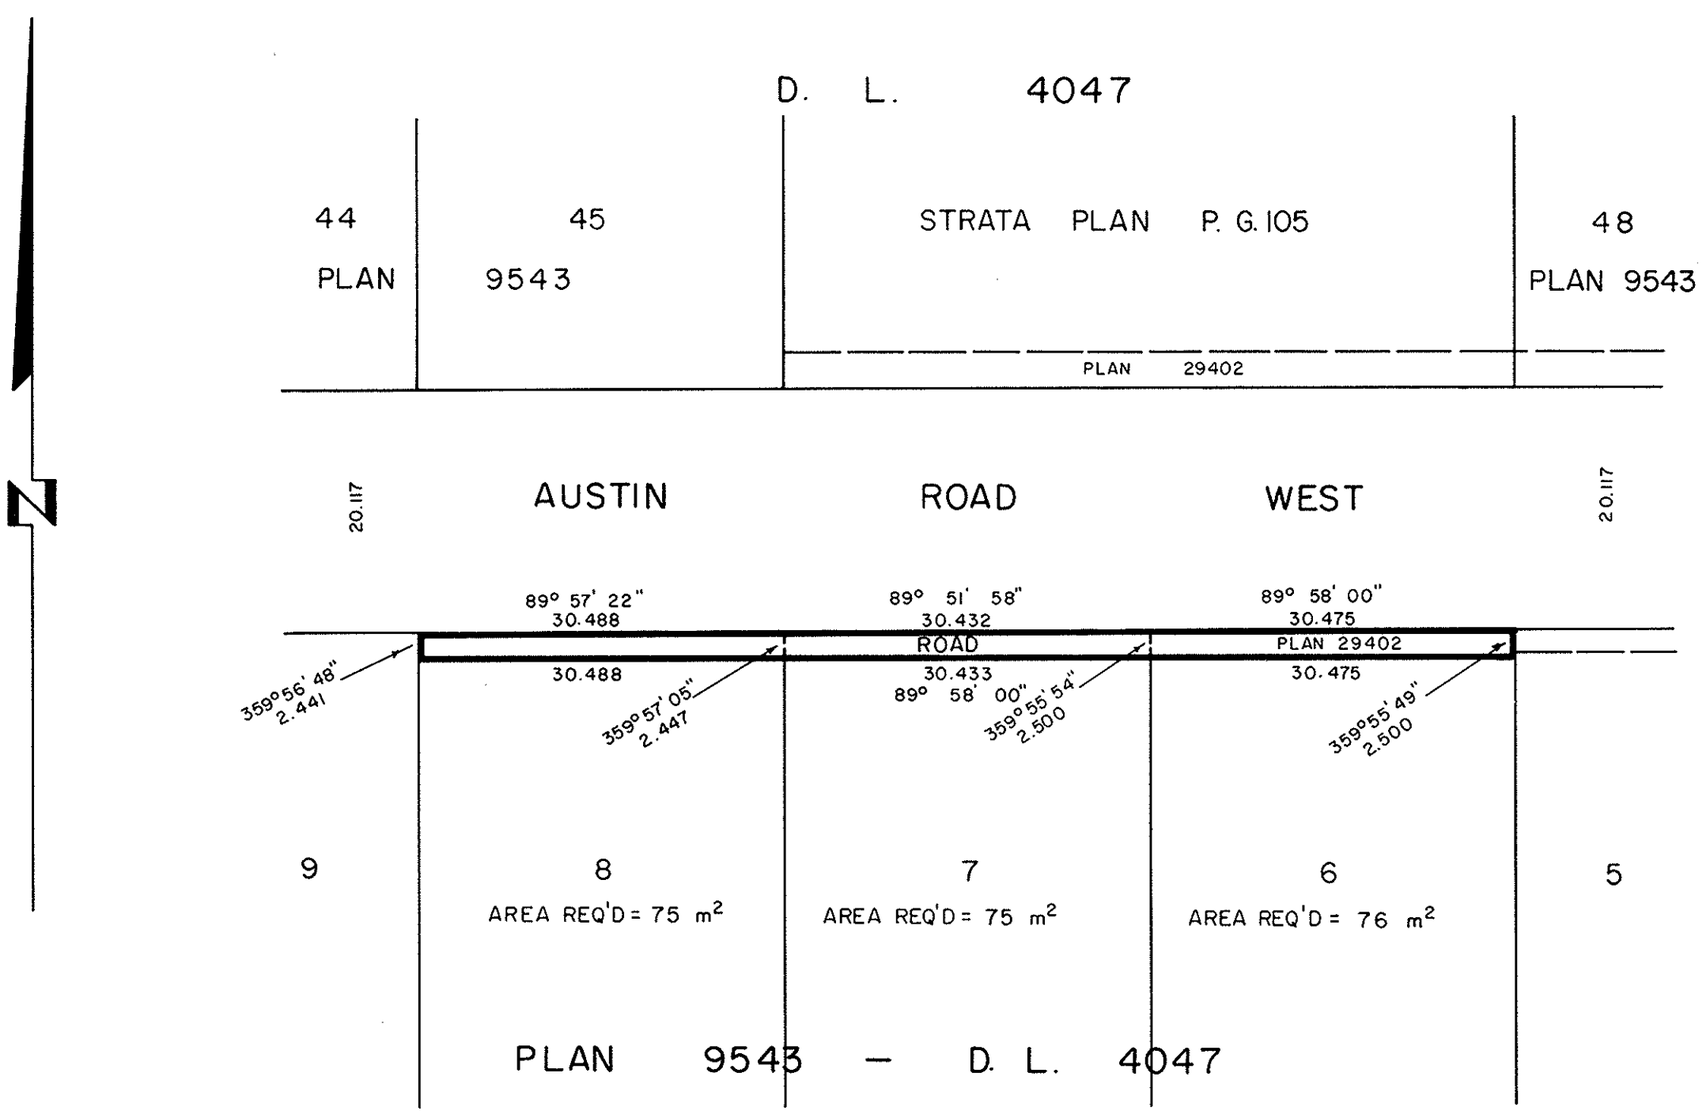

JIM PATTISON INDUSTRIES LTD.

Authorized signatory

Authorized signatory

CERTIFIED CORRECT
According to plans of record in the Prince George Land Title Office this 15 day of February, 1984.

D. A. Duffy, B.C.L.S.

CITY OF PRINCE GEORGE

Mayor

Clerk

SIMAY INVESTMENTS LTD.

Authorized signatory

Authorized signatory

Approved under the Land Title Act this 13th day of March 1984.

C. E. Olsen
Approving Officer, City of Prince George.

This plan lies within the Fraser-Fort George Regional District.

W. D. USHER & ASSOCIATES
LAND SURVEYORS
PRINCE GEORGE — B.C.
14246