LTB/CD/11/4/02

26-226-FF

REFERENCE PLAN OF ROAD DEDICATION THROUGH REMAINDER OF LOT 11, PLAN 10790
DISTRICT LOT 1599
CARIBOO DISTRICT - BRITISH COLUMBIA

PLAN Nº 30505
Deposited in the Land Title Office at Prince George, B.C. this 18th day of Dec, 1984.
Registrar

SCALE = 1:1000
0 10 20 30 40 50 100 150

NOTE: Bearings are astronomic, derived from the westerly boundary of the Yellowhead Highway R/W, Plan 22760.

LEGEND:
- ● OCIP denotes an old capped iron pin found.
- ● OIP denotes an old iron pin found.
- ● IP denotes an iron pin set.
- WT denotes witness.

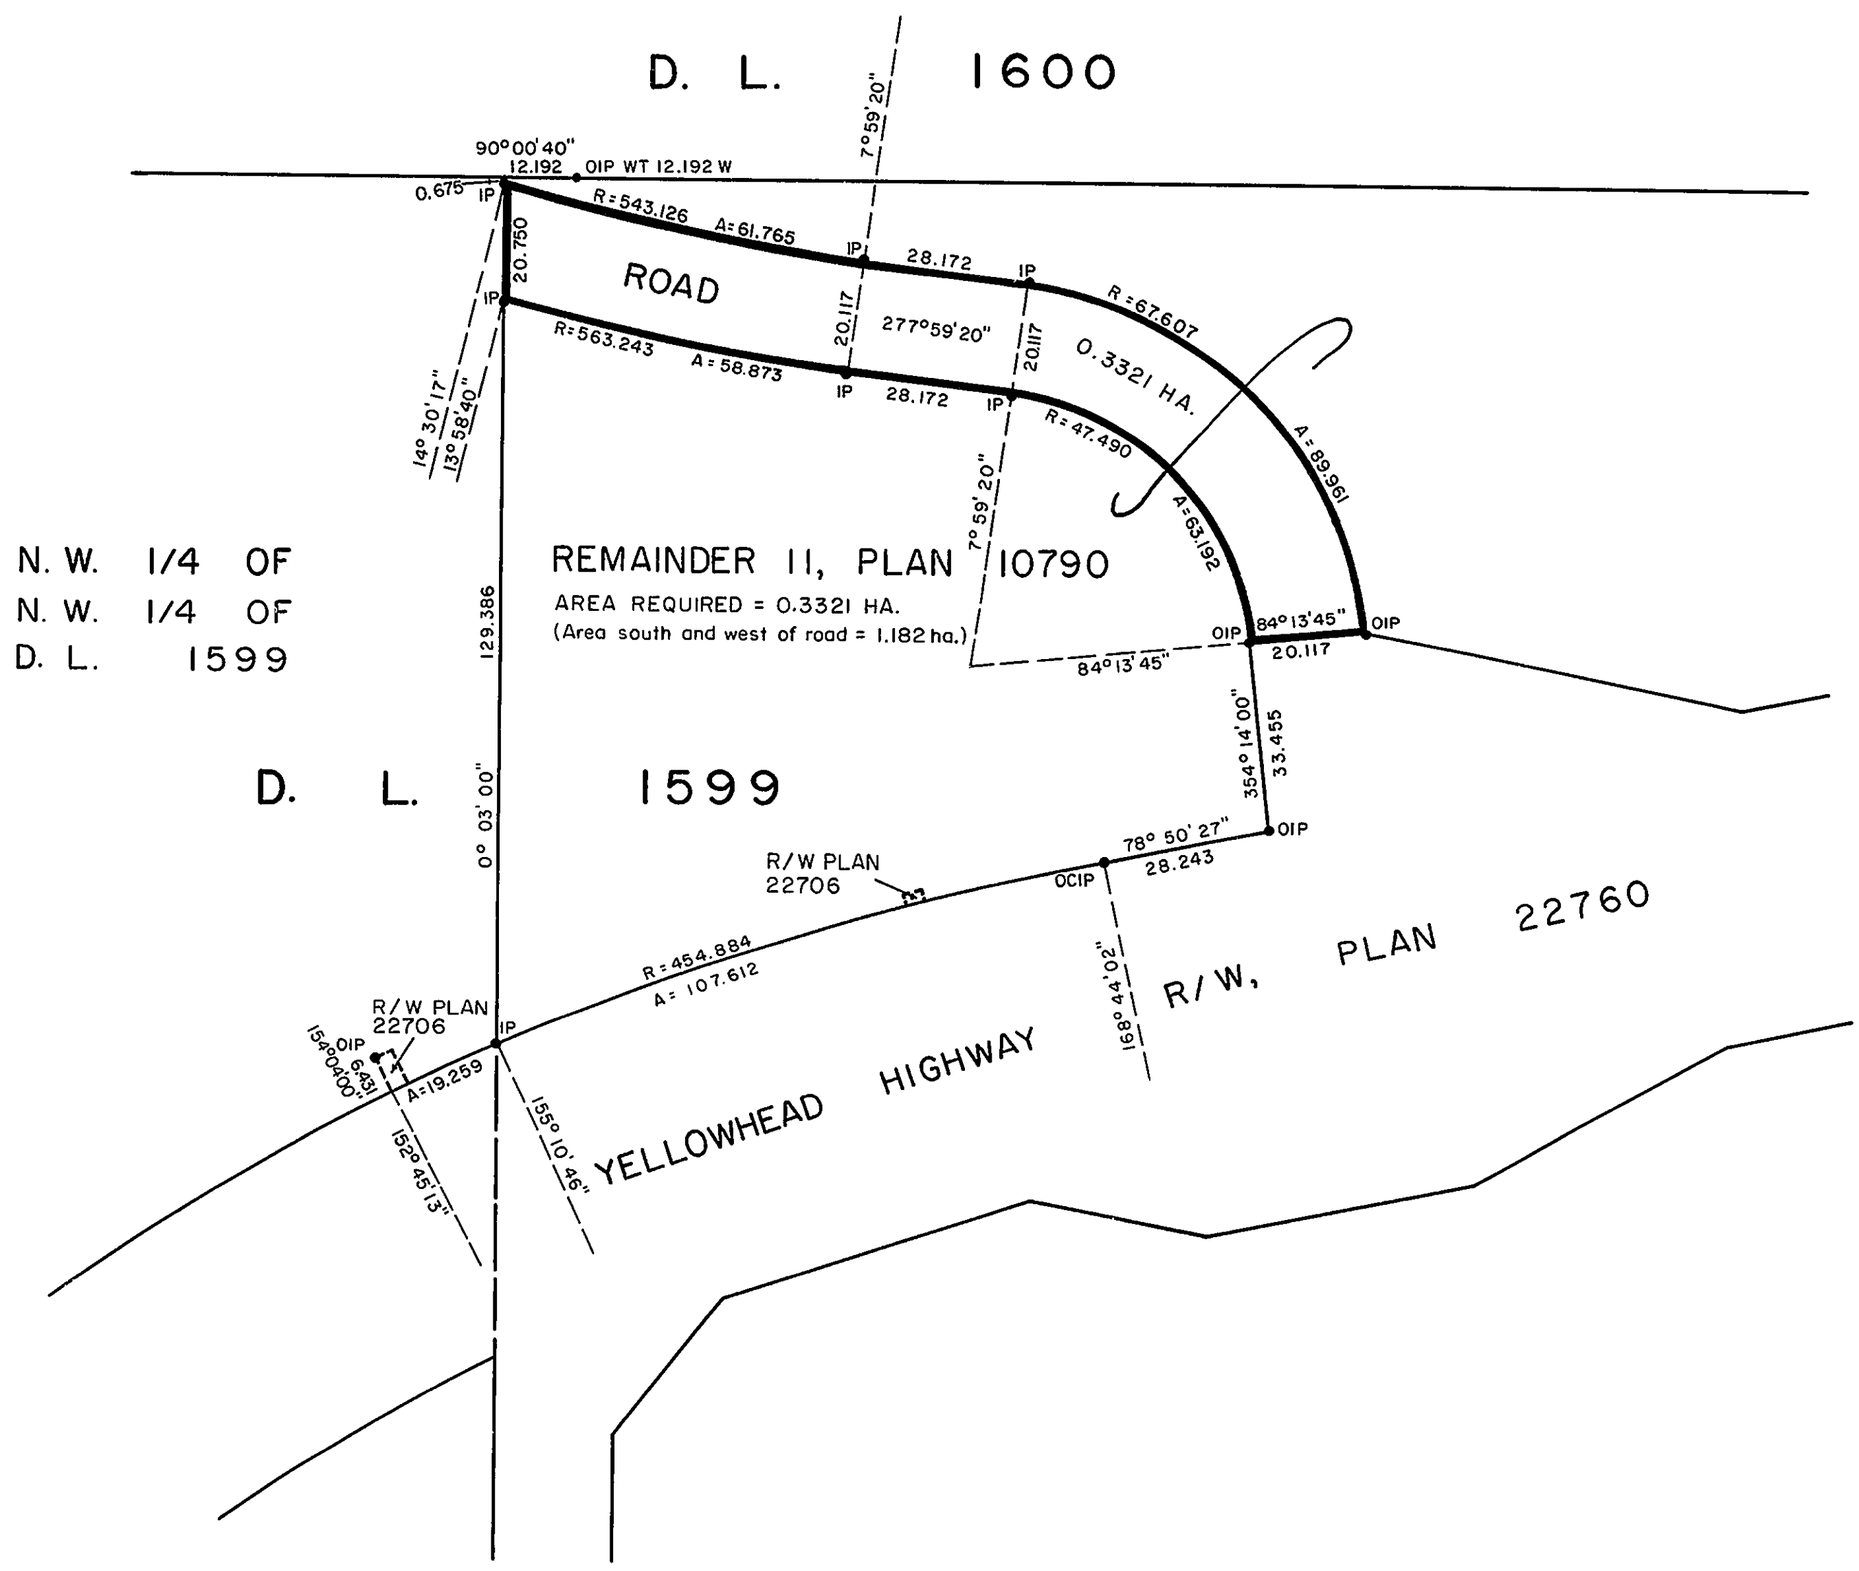

I, DONALD A. DUFFY, a British Columbia Land Surveyor, of Prince George, in British Columbia, certify that I was present at and did personally superintend the survey represented by this plan, and that the survey and plan are correct. The survey was completed on the 31st ~~day of~~ October, 1984.

A.M. - P.M. ENTERPRISES LTD.
Authorized signatory
Authorized signatory

Approved under the Land Title Act this 13th day of DECEMBER, 1984
Approving Officer, City of Prince George.

This plan lies within the Fraser-Fort George Regional District.

W.D. USHER & ASSOCIATES
LAND SURVEYORS
PRINCE GEORGE — B.C.
PL54 14549

H.O.-5265C