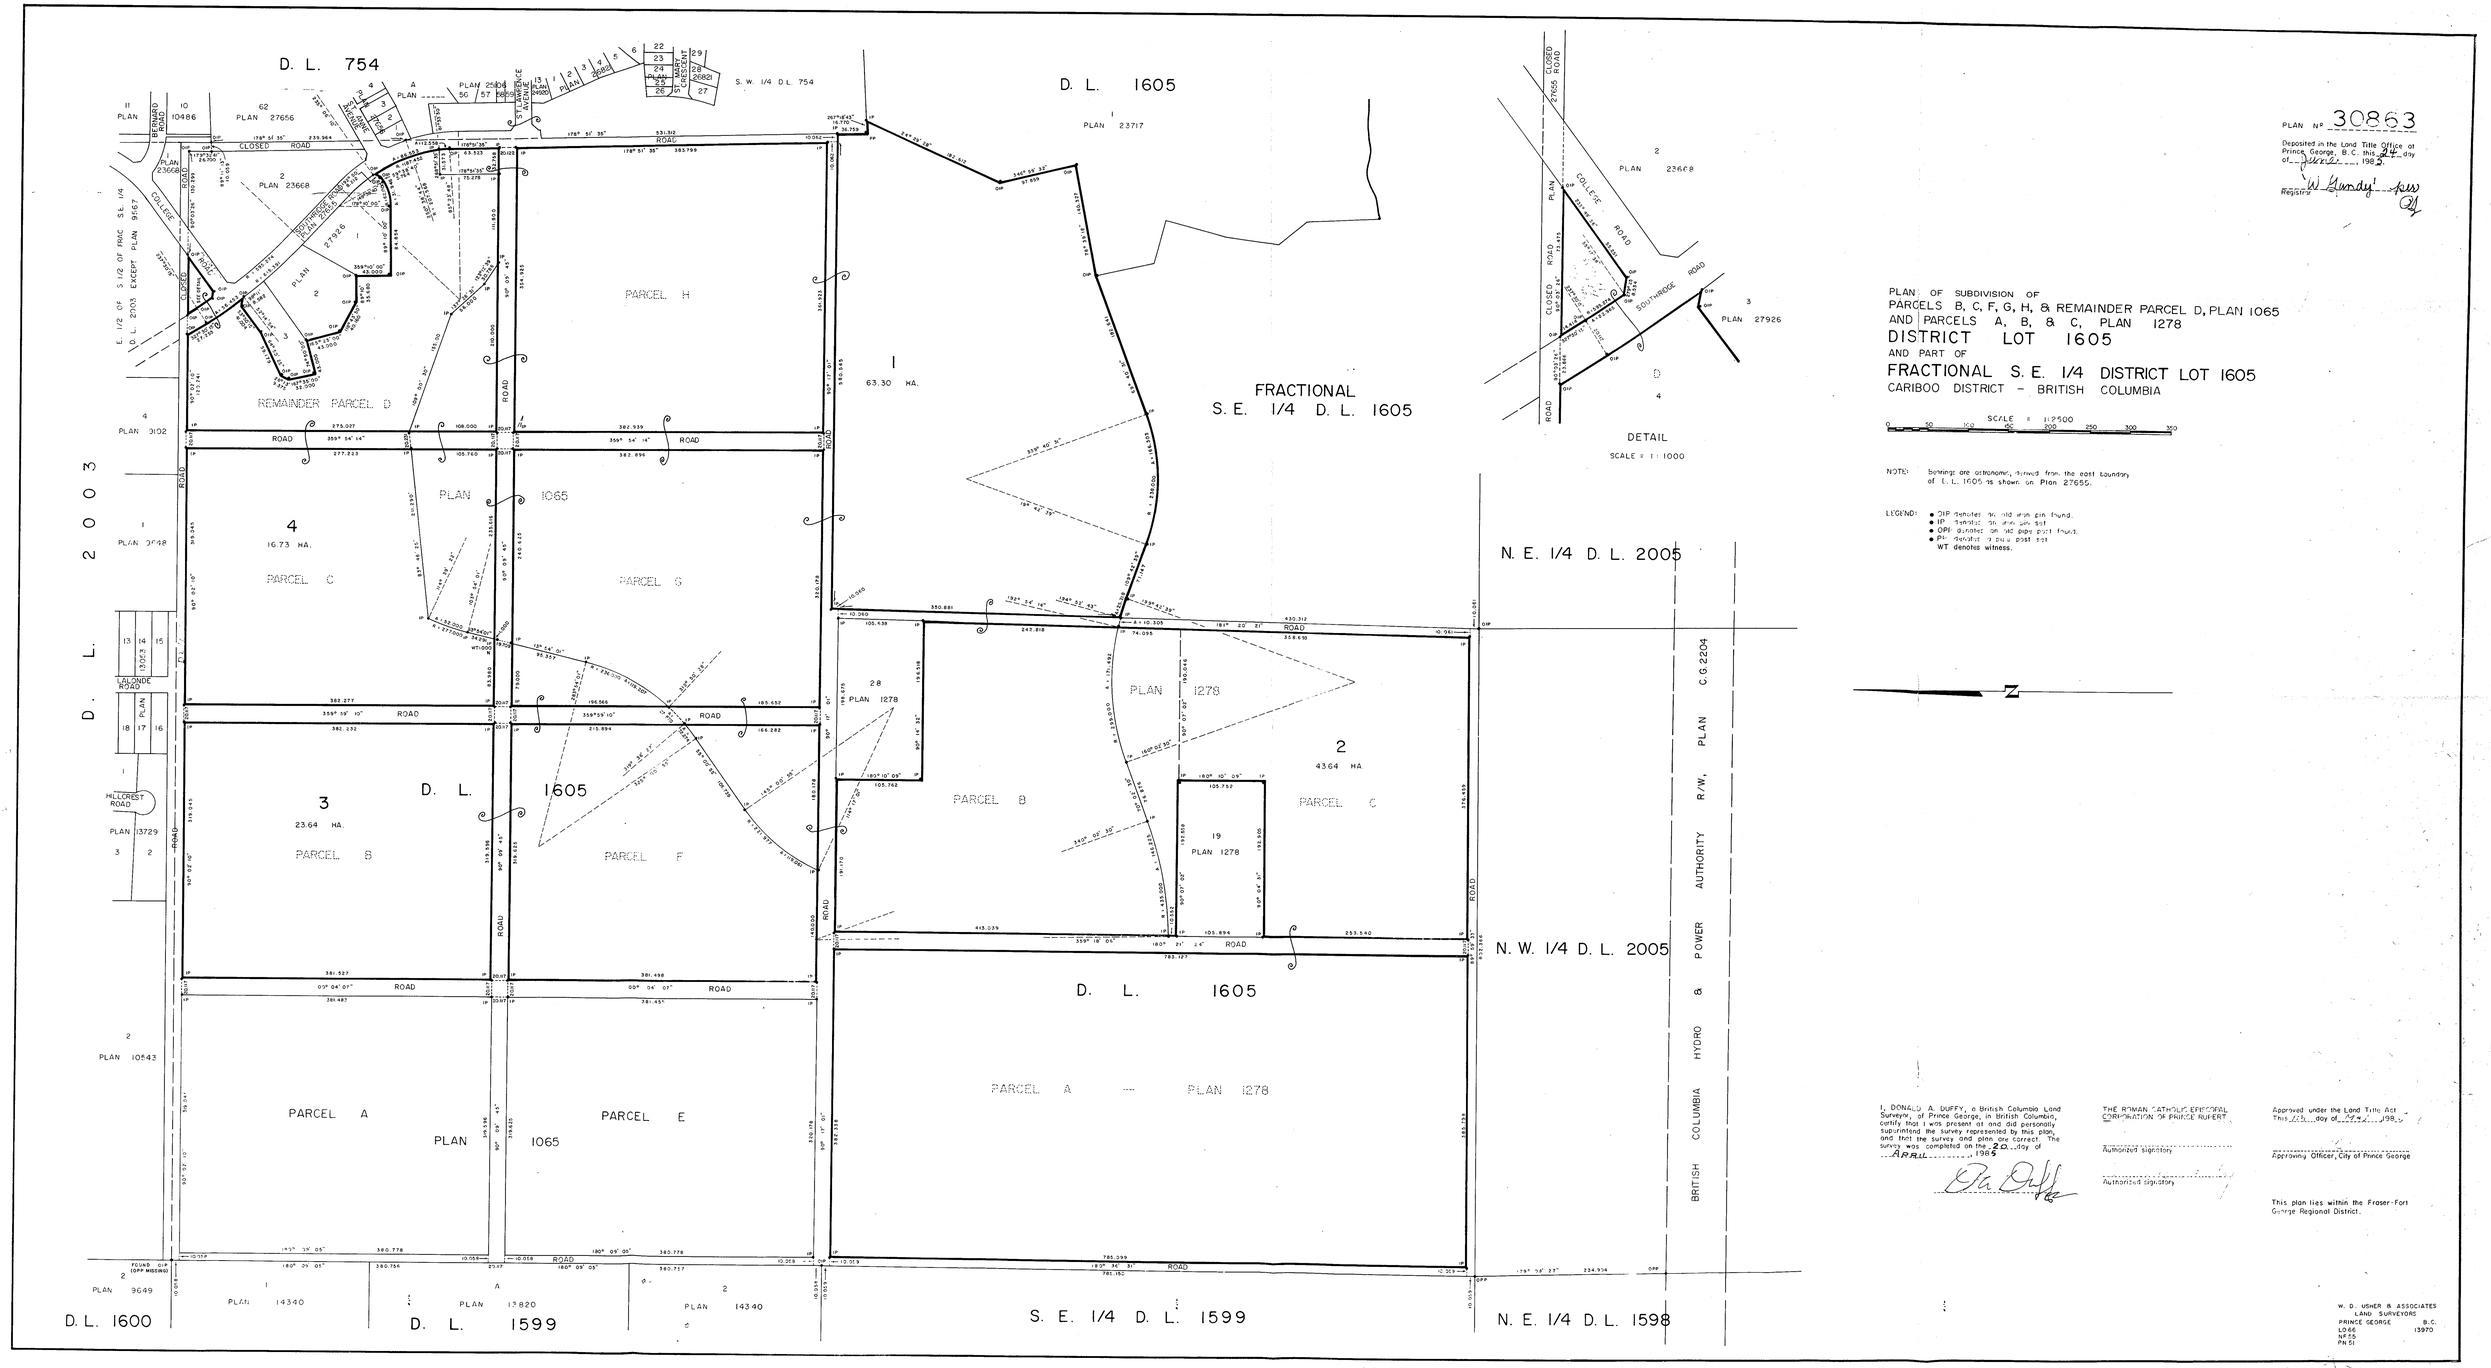

PLAN Nº 30863

Deposited in the Land Title Office at Prince George, B.C. this 24 day of June, 1985.

Registrar W. Gundy

PLAN OF SUBDIVISION OF
PARCELS B, C, F, G, H, & REMAINDER PARCEL D, PLAN 1065
AND PARCELS A, B, & C, PLAN 1278
DISTRICT LOT 1605
AND PART OF
FRACTIONAL S. E. 1/4 DISTRICT LOT 1605
CARIBOO DISTRICT - BRITISH COLUMBIA

SCALE = 1:2500

NOTE: Bearings are astronomic, derived from the east boundary of D. L. 1605 as shown on Plan 27655.

LEGEND:
- OIP denotes an old iron pin found.
- IP denotes an iron pin set
- OPF denotes an old pipe post found.
- PP denotes a pipe post set
- WT denotes witness.

I, DONALD A. DUFFY, a British Columbia Land Surveyor, of Prince George, in British Columbia, certify that I was present at and did personally superintend the survey represented by this plan, and that the survey and plan are correct. The survey was completed on the 20 day of April, 1985

D. A. Duffy

THE ROMAN CATHOLIC EPISCOPAL CORPORATION OF PRINCE RUPERT

Authorized signatory

Authorized signatory

Approved under the Land Title Act
This 25 day of May, 1985

Approving Officer, City of Prince George

This plan lies within the Fraser-Fort George Regional District.

W. D. USHER & ASSOCIATES
LAND SURVEYORS
PRINCE GEORGE B.C.
LO 66 13970
NF 55
PN 51