HF

PLAN OF SUBDIVISION OF PART OF REMAINDER OF LOT A, PLAN 30915, DISTRICT LOT 753, CARIBOO DISTRICT.

SCALE: 1:500 (DISTANCES ARE IN METRES)

10 0 20 40

PLAN NO. 31242

Deposited in the Land Title Office at Prince George this 15 day of Jan 1986.

WB
Registrar

Bearings are astronomic derived from Plan 30933.

● IP..... Standard Iron Pin
O..... Denotes "old"

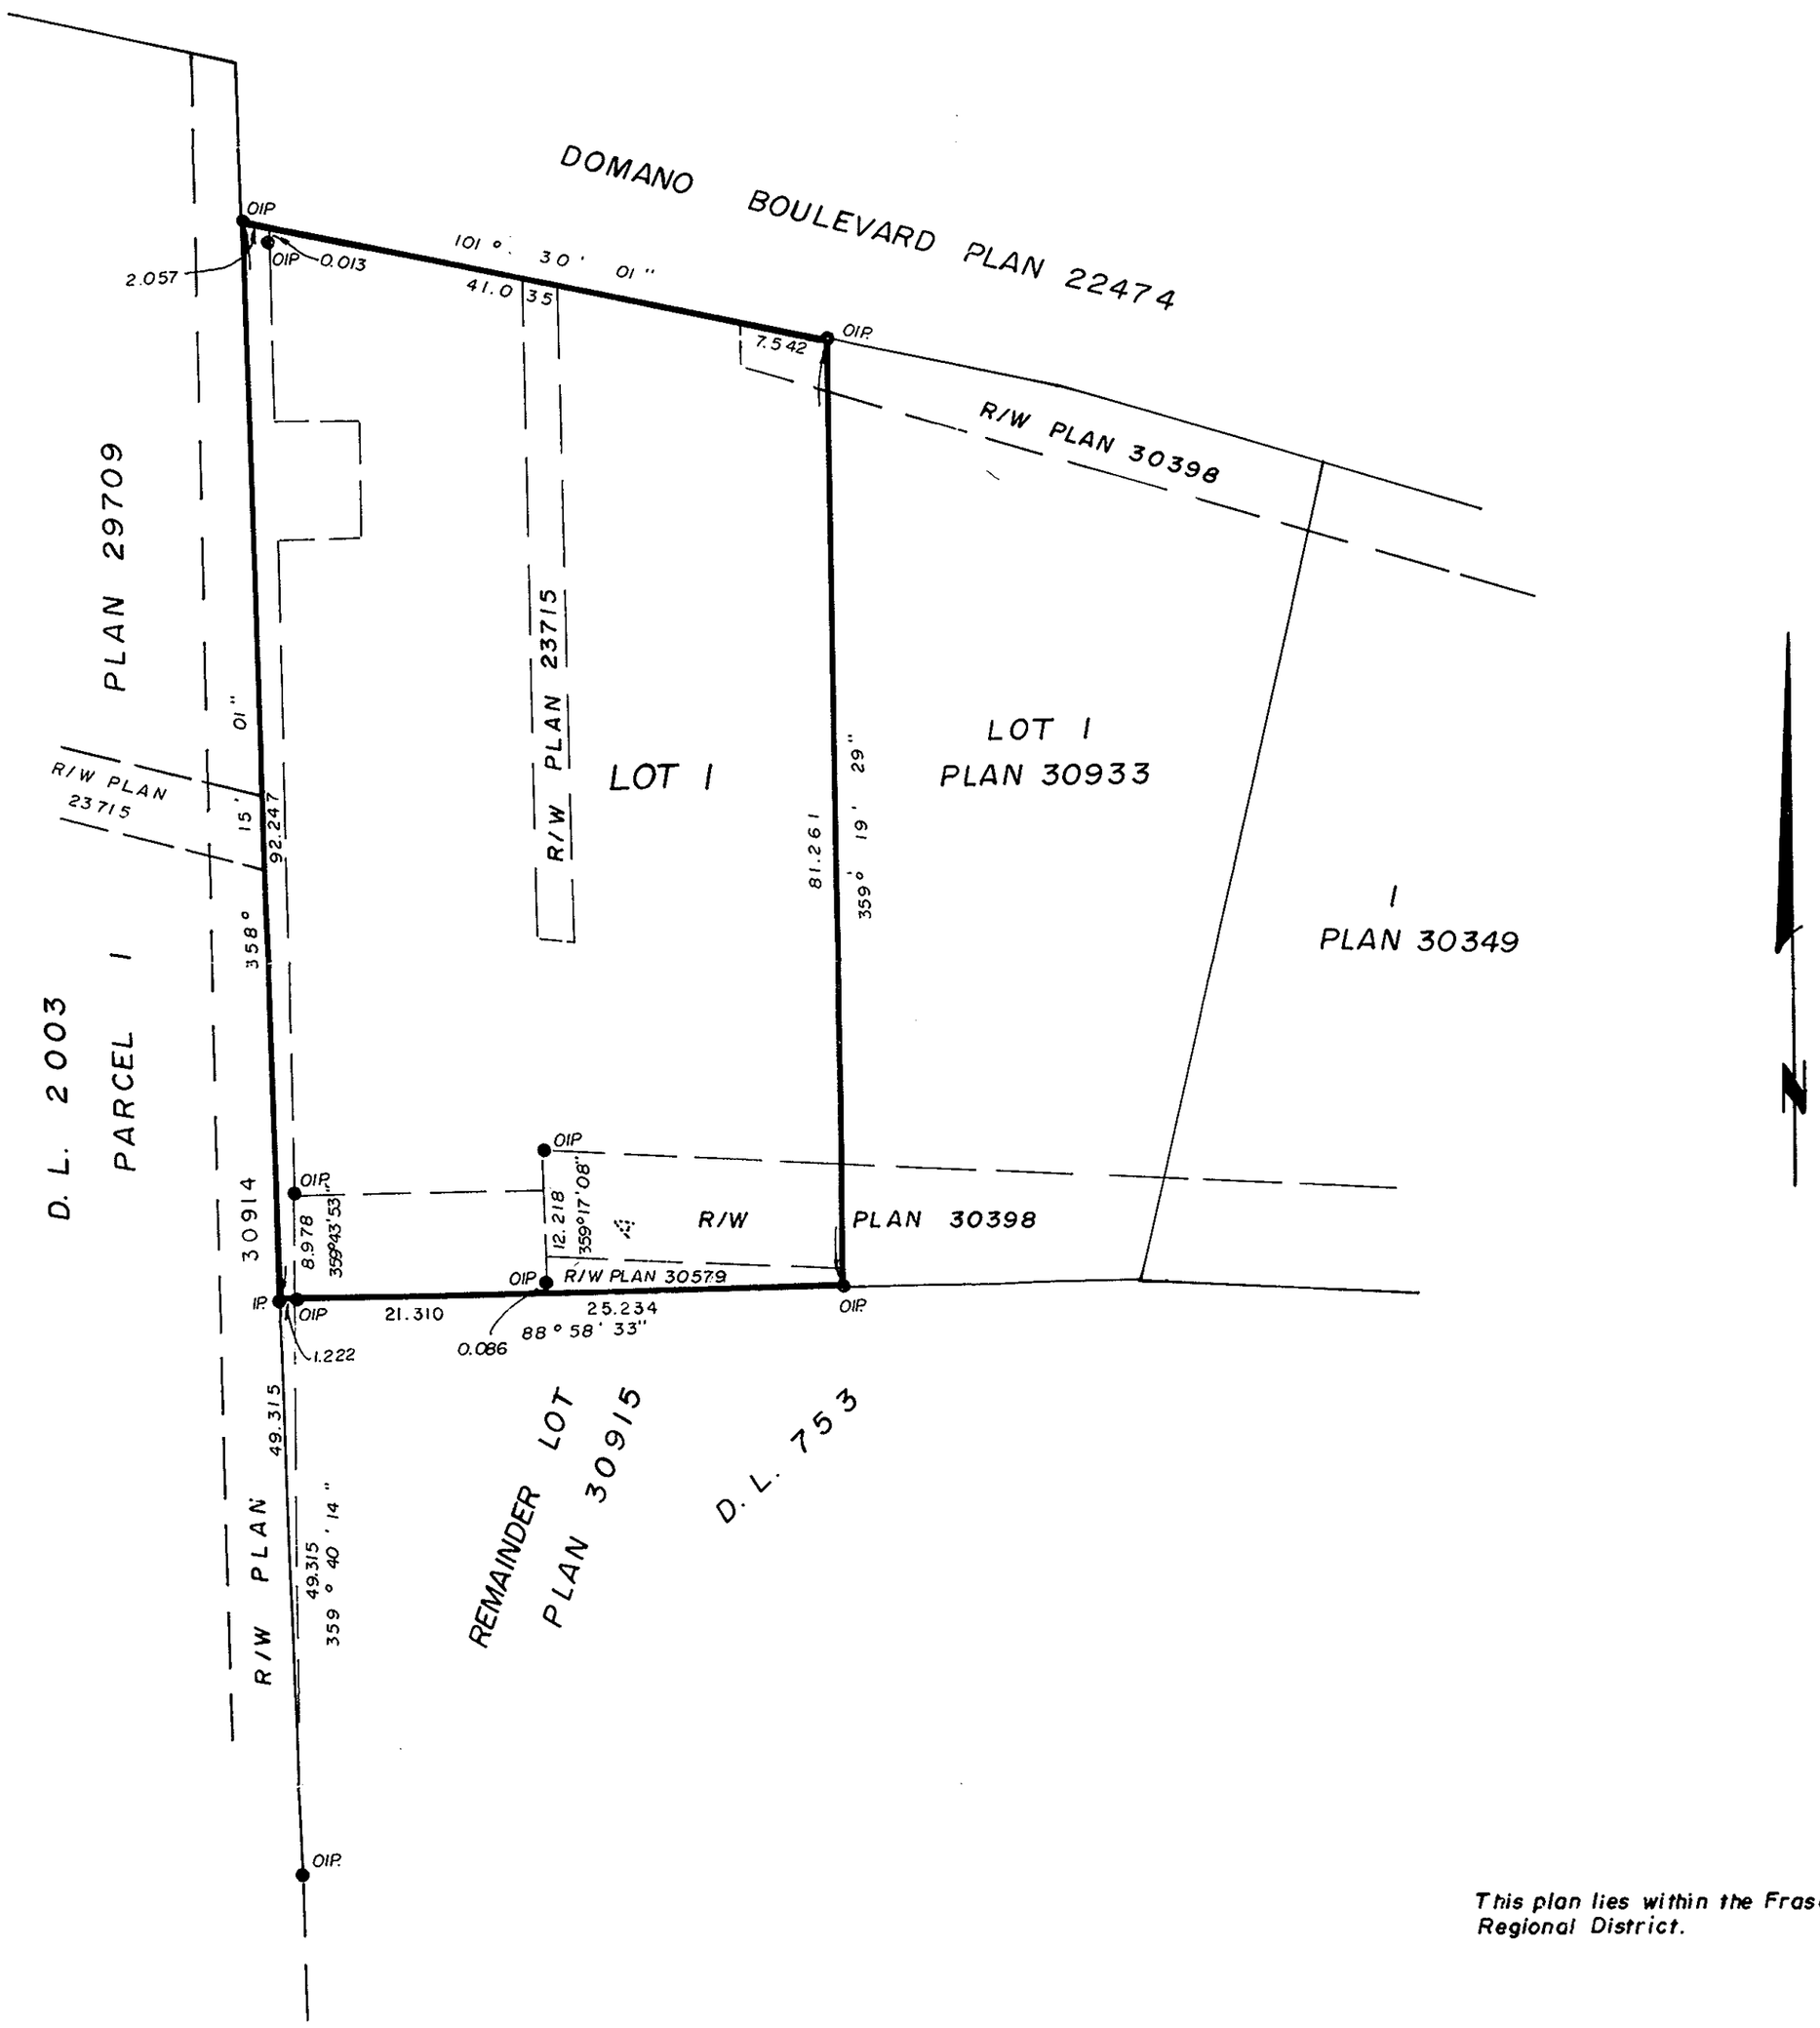

This plan lies within the Fraser Fort George Regional District.

Roman Catholic Episcopal Corporation of Prince Rupert.

F. O'Grady
Authorized Signatory

Authorized Signatory

I G. Kilbride a British Columbia Land Surveyor of Prince George in British Columbia certify that I was present at and personally superintended the survey represented by this plan and that the survey and plan are correct. The survey was completed on the 18 day of December 1985.

G. Kilbride, B.C.L.S.

Approved under the Land Title Act this 24th day of December 1985.

Approving Officer
City of Prince George

W.D. Usher & Associates,
B.C. Land Surveyors
Prince George, B.C.

File: 14758 A
PV 77