PLAN OF SUBDIVISION OF PART OF
REMAINDER OF LOT 1, PLAN 9101,
DISTRICT LOT 2003,
CARIBOO DISTRICT – BRITISH COLUMBIA.

PLAN NO. 32316

DEPOSITED IN THE LAND TITLE OFFICE AT PRINCE GEORGE, B.C., THIS 20 DAY OF July, 1987.

W.G.G.
REGISTRAR

SCALE 1:1000

0 10 25 50 75 100

BEARINGS ARE ASTRONOMIC, DERIVED FROM THE WEST BOUNDARY OF PLAN B3020, (359° 52' 55"), AS SHOWN ON PLAN 22760.

LEGEND

- OIP DENOTES AN OLD IRON PIN FOUND.
- IPF DENOTES AN UNREGISTERED IRON PIN FOUND.
- IP DENOTES AN IRON PIN SET.

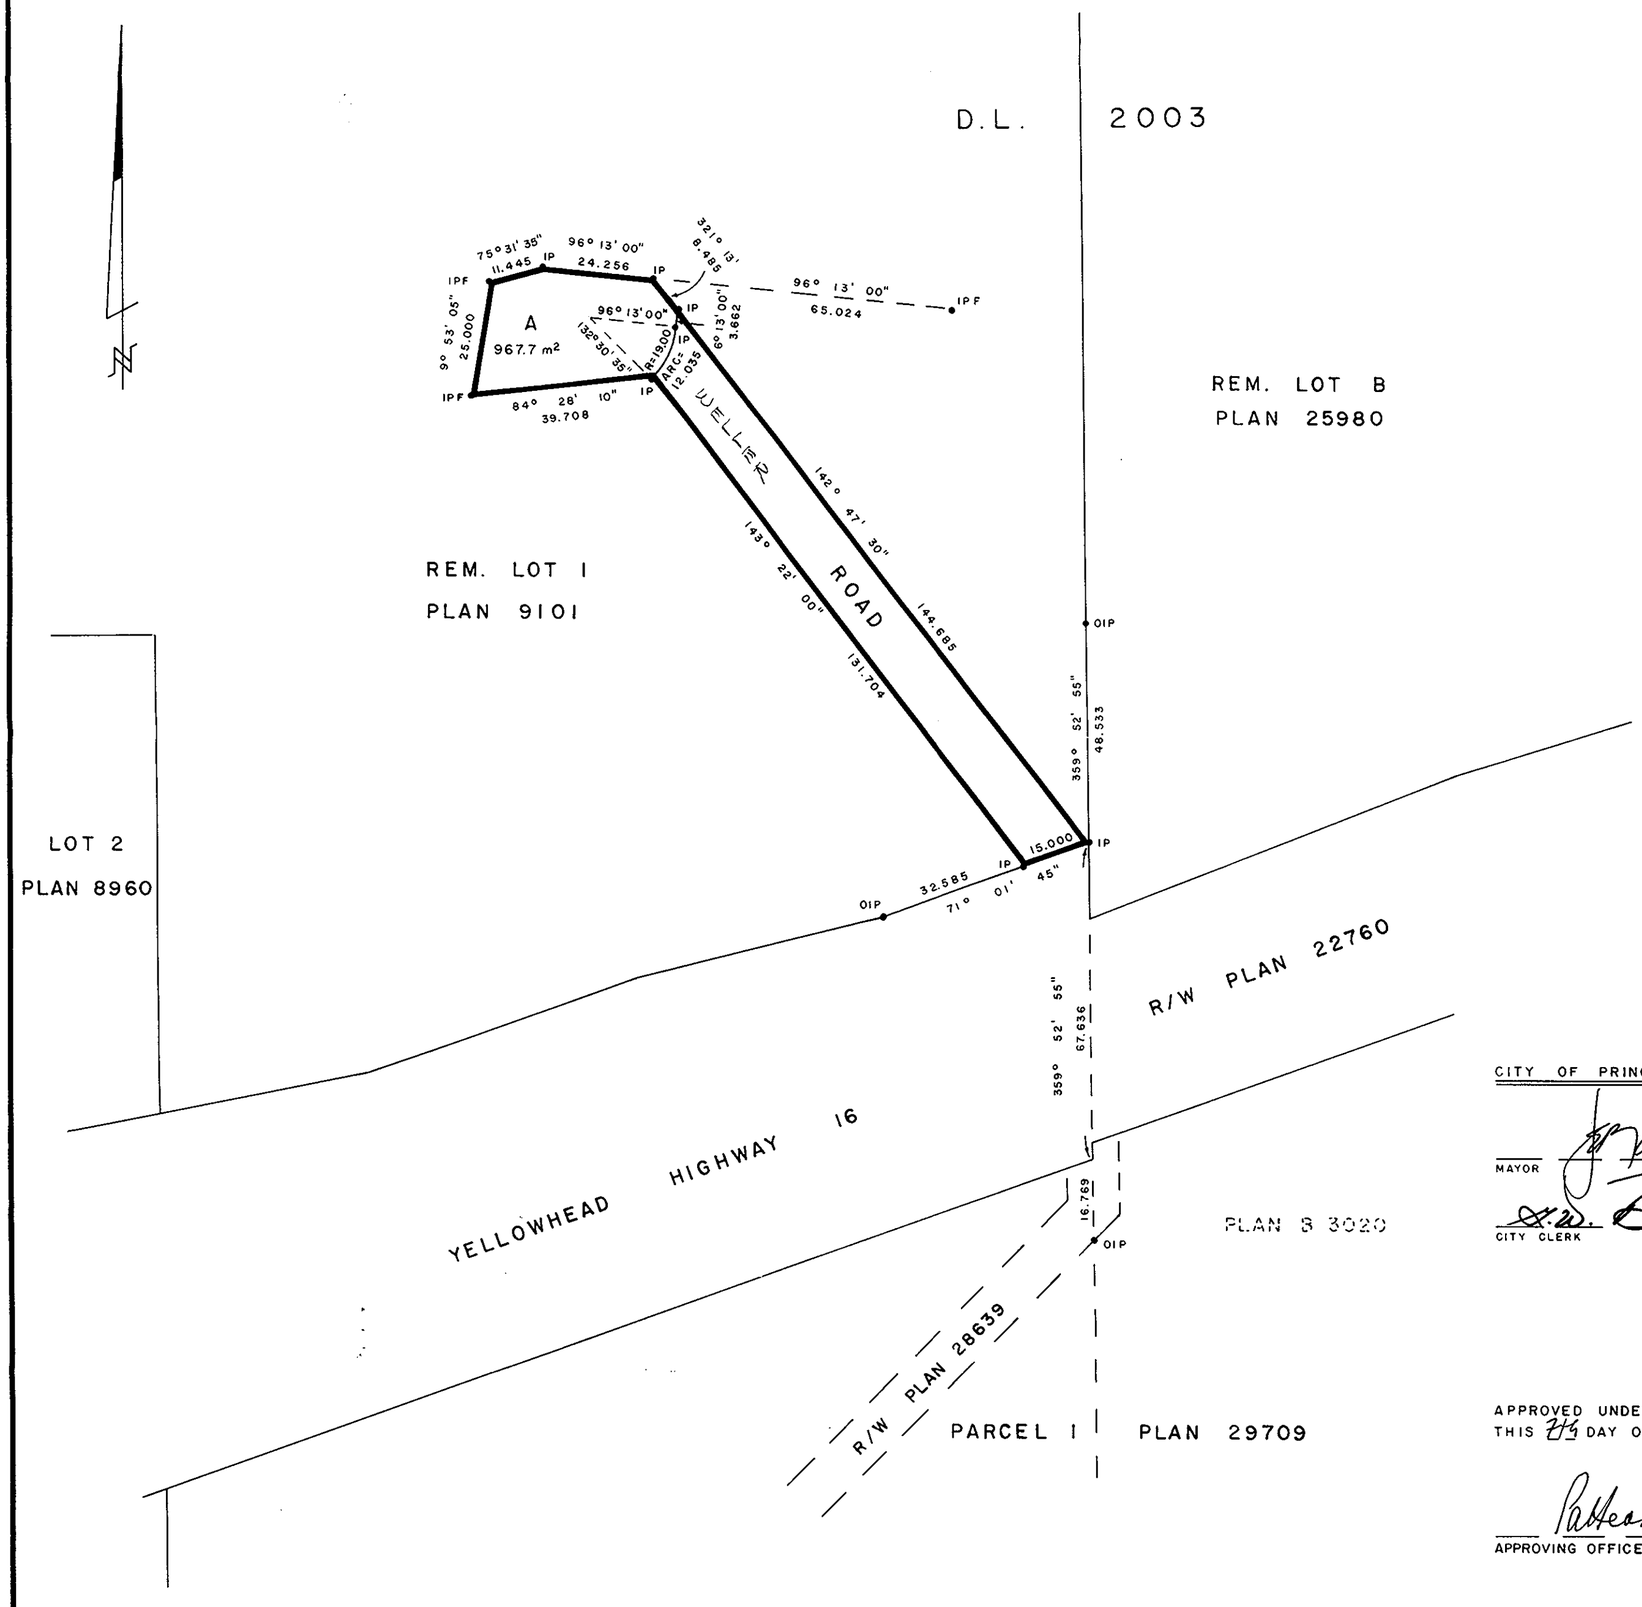

CITY OF PRINCE GEORGE

MAYOR

CITY CLERK

APPROVED UNDER THE LAND TITLE ACT THIS 29 DAY OF July, 1987.

APPROVING OFFICER, CITY OF PRINCE GEORGE.

I, RONALD L. JOHNS, A BRITISH COLUMBIA LAND SURVEYOR, OF PRINCE GEORGE, IN BRITISH COLUMBIA, CERTIFY THAT I WAS PRESENT AT AND PERSONALLY SUPERINTENDED THE SURVEY REPRESENTED BY THIS PLAN AND THAT THE SURVEY AND PLAN ARE CORRECT. THE SURVEY WAS COMPLETED ON THE 27th DAY OF NOVEMBER, 1986.

R.L. JOHNS, B.C.L.S.

CANADA MORTGAGE AND HOUSING CORPORATION.

AUTHORIZED SIGNATORY

AUTHORIZED SIGNATORY

THIS PLAN LIES WITHIN THE FRASER-FORT GEORGE REGIONAL DISTRICT.

R.L. JOHNS & ASSOCIATES
LEGAL AND ENGINEERING SURVEYS
P.O. BOX 824
PRINCE GEORGE – B.C.
V2L 4V3

86-66-S 06-22-24