PLAN OF SUBDIVISION OF PART OF REMAINDER OF DISTRICT LOT 955, CARIBOO DISTRICT.

226
255

90-12425. 500 .100 } DL 955

Scale : 1 : 2000 (DISTANCES ARE IN METRES)

PLAN NO. 32636

DEPOSITED IN THE LAND TITLE OFFICE AT PRINCE GEORGE THIS 1st DAY OF October 1987.

REGISTRAR

Rec'd clearance ALCA see 344070

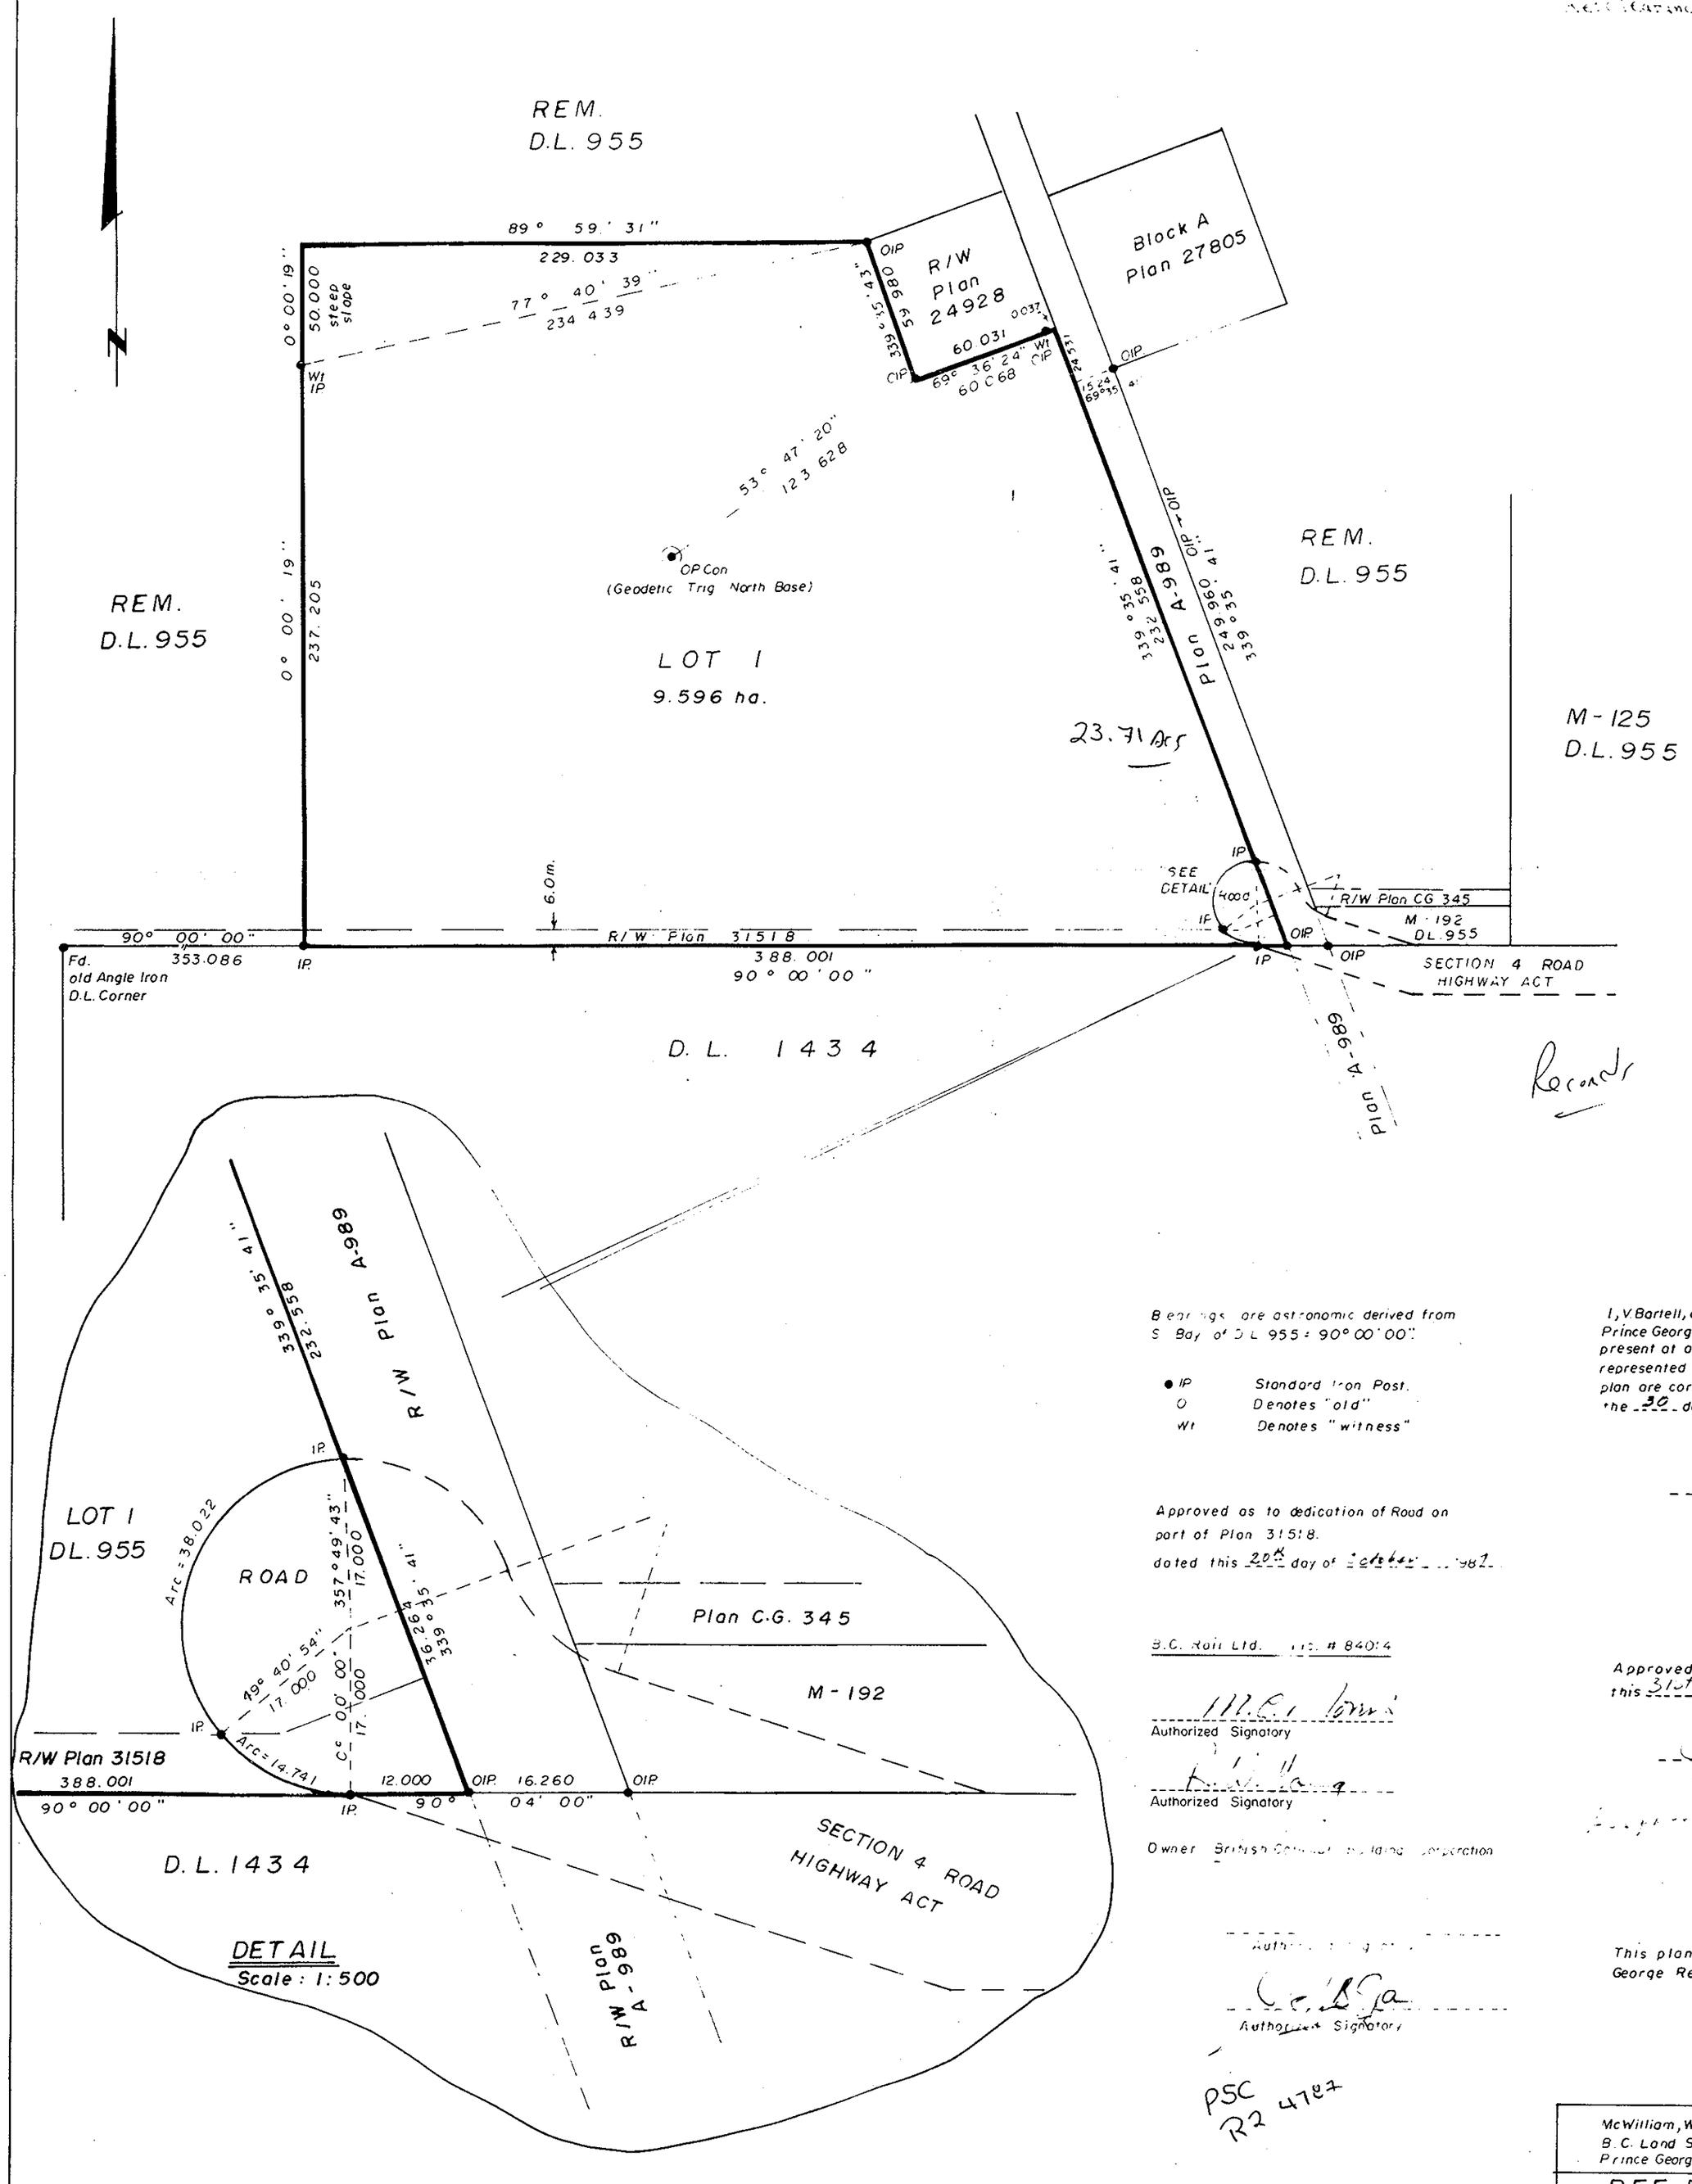

Bearings are astronomic derived from S. Bdy of D.L. 955 = 90° 00' 00".

● IP Standard Iron Post.
O Denotes "old"
Wt Denotes "witness"

Approved as to dedication of Road on part of Plan 31518.
dated this 20th day of October 1987.

B.C. Rail Ltd. Inc. # 84014

Authorized Signatory

Authorized Signatory

Owner British Columbia Railway Corporation

Authorized Signatory

I, V. Bartell, a British Columbia Land Surveyor, of Prince George in British Columbia, certify that I was present at and personally superintended the survey represented by this plan, and that the survey and plan are correct. The survey was completed on the 30 day of APRIL 1987.

V. Bartell, B.C.L.S.

Approved under the Land Title Act this 31st day of July 1987.

Approving Officer
City of Prince George.

This plan lies within the Fraser Fort George Regional District.

PSC
R2 4707

McWilliam, Whyte, Goble, & Associates,
B.C. Land Surveyors,
Prince George - Kamloops - Smithers - Salmon Arm.

REF. NO. 86097 (DL.955)