PLOTTED KL

REFERENCE PLAN TO ACCOMPANY
CITY OF PRINCE GEORGE BYLAW NO. 5019
CLOSING PART OF ROAD ADJACENT TO
LOT 26, PLAN 25047, AND DEDICATING AS ROAD
PART OF LOT 26, PLAN 25047, AND PART OF
LOT 1, PLAN 14112
DISTRICT LOT 1511
CARIBOO DISTRICT — BRITISH COLUMBIA

PLAN NO. 32893

DEPOSITED IN THE LAND TITLE OFFICE AT PRINCE GEORGE, B.C., THIS 13 DAY OF April, 1988

W.G.G.
REGISTRAR

SCALE 1:1000

0 10 25 50 75 100

BEARINGS ARE ASTRONOMIC DERIVED FROM THE NORTH BOUNDARY OF LOT 1, PLAN 14112, AS SHOWN ON PLAN 25047.

LEGEND

- OIP DENOTES AN OLD IRON PIN FOUND.
- IP DENOTES AN IRON PIN SET.

BOOK OF REFERENCE

DESCRIPTION	AREA REQUIRED
LOT 26, DISTRICT LOT 1511, PLAN 25047	0.2023 ha.
LOT 1, DISTRICT LOT 1511, PLAN 14112	0.4504 ha.

DETAIL
NOT TO SCALE

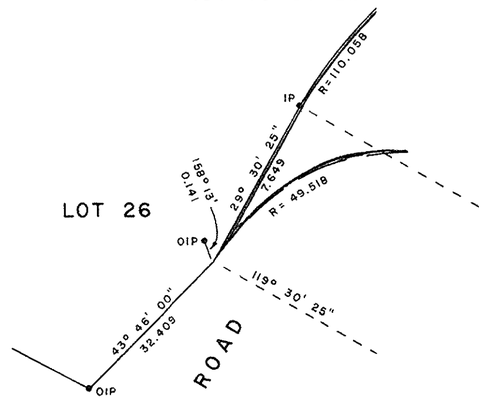

LOT 26
PLAN 25047

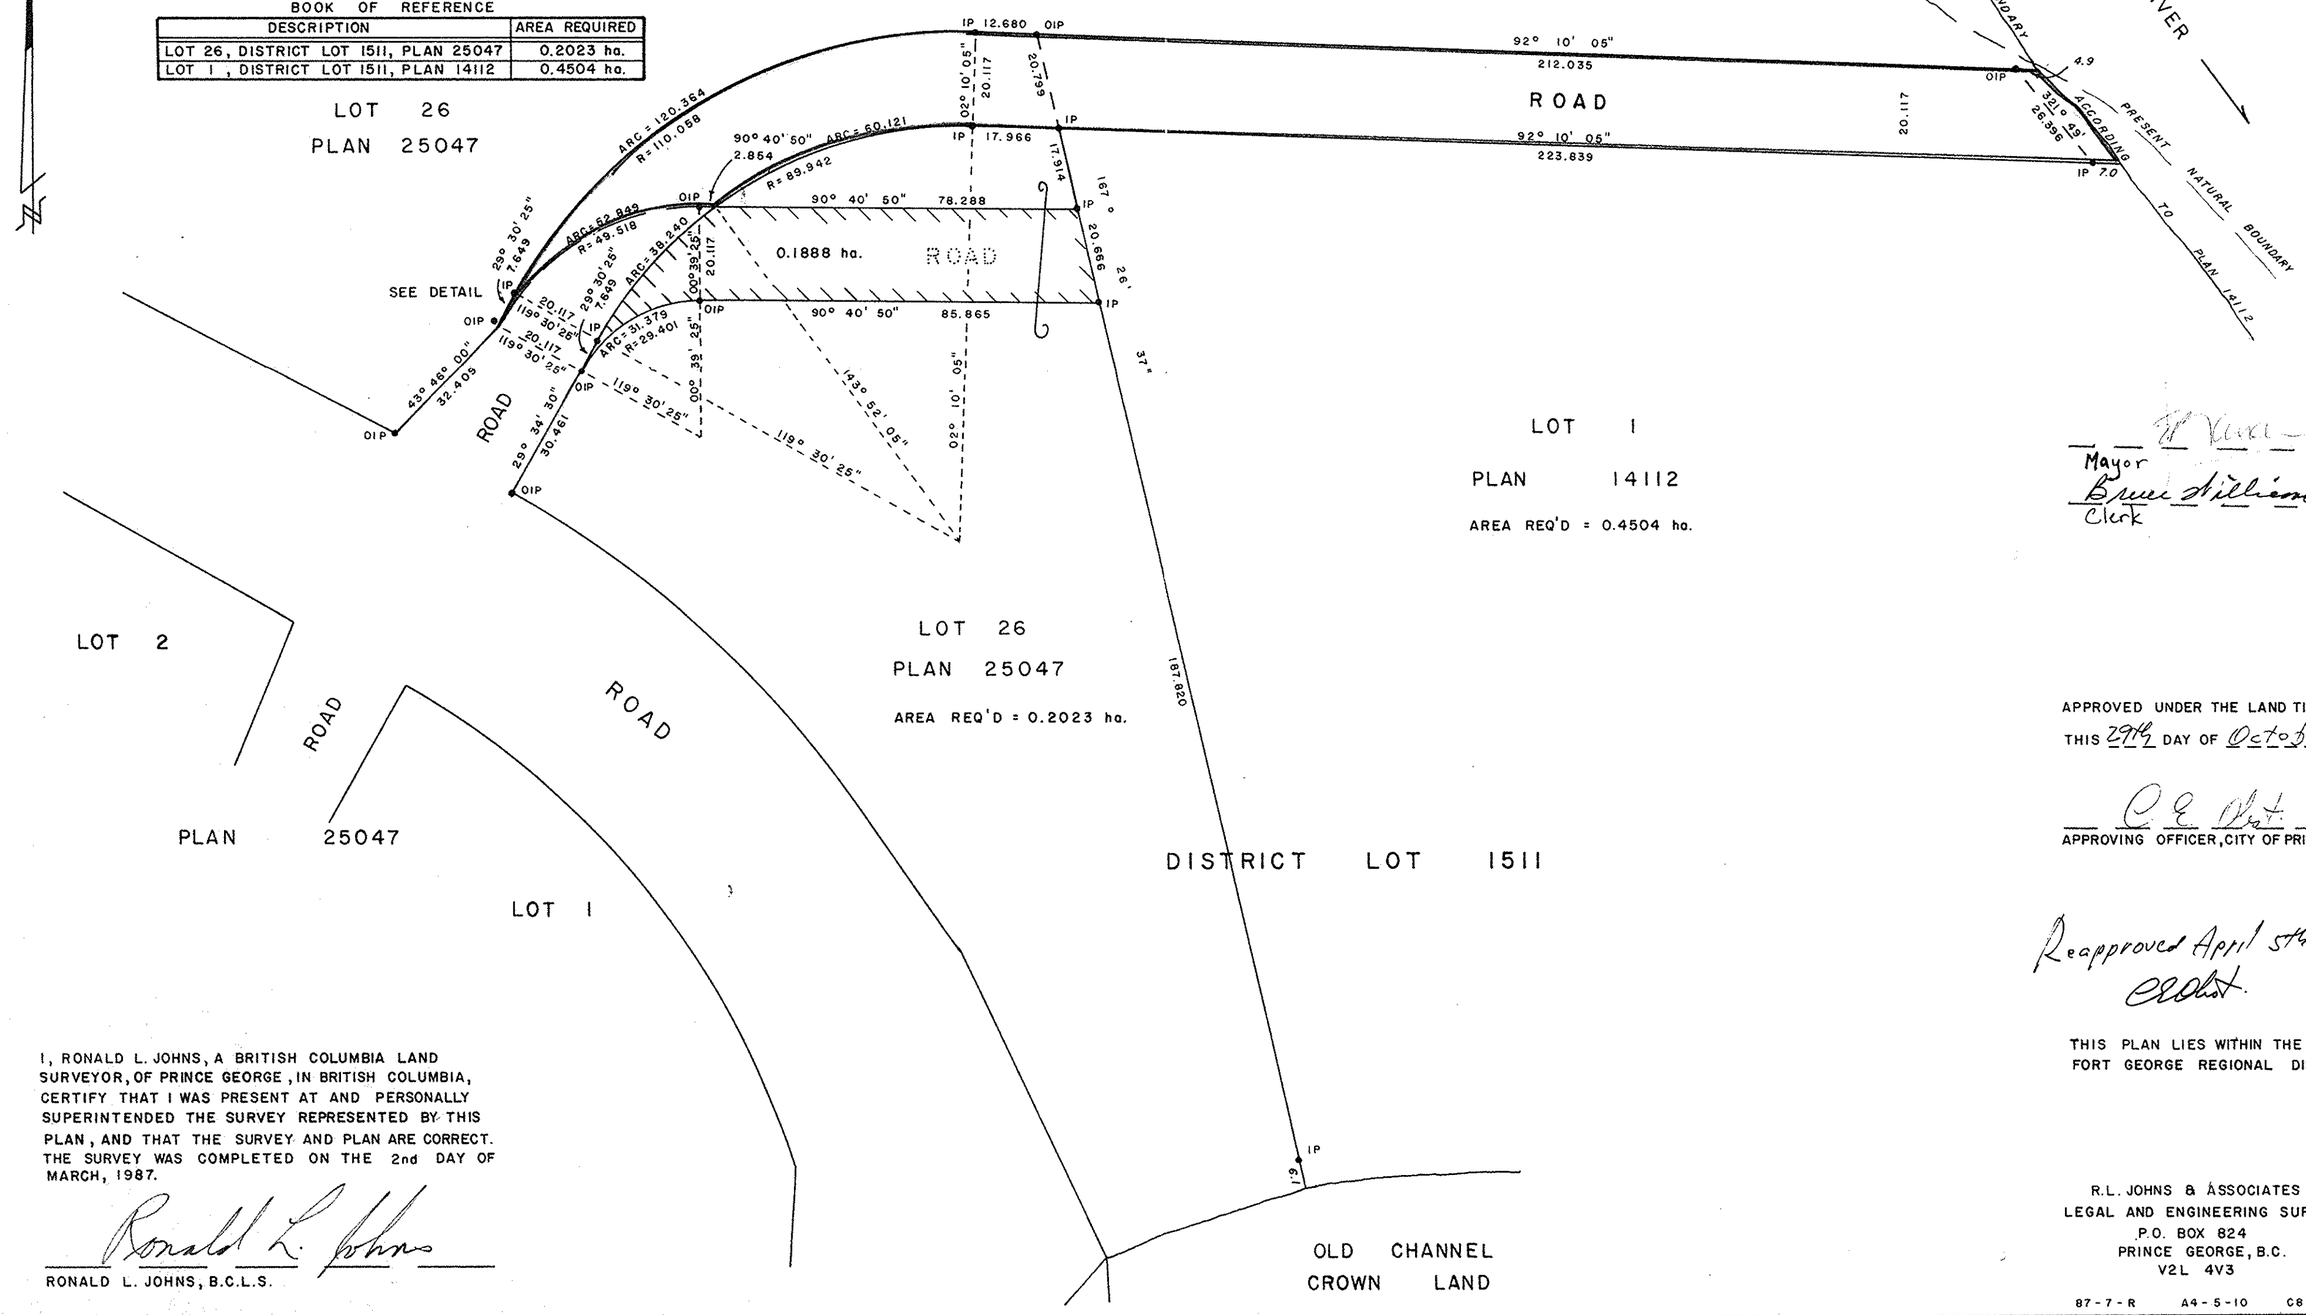

LOT 1
PLAN 14112
AREA REQ'D = 0.4504 ha.

LOT 26
PLAN 25047
AREA REQ'D = 0.2023 ha.

LOT 2

ROAD

ROAD

PLAN 25047

LOT 1

DISTRICT LOT 1511

OLD CHANNEL
CROWN LAND

I, RONALD L. JOHNS, A BRITISH COLUMBIA LAND SURVEYOR, OF PRINCE GEORGE, IN BRITISH COLUMBIA, CERTIFY THAT I WAS PRESENT AT AND PERSONALLY SUPERINTENDED THE SURVEY REPRESENTED BY THIS PLAN, AND THAT THE SURVEY AND PLAN ARE CORRECT. THE SURVEY WAS COMPLETED ON THE 2nd DAY OF MARCH, 1987.

Ronald L. Johns
RONALD L. JOHNS, B.C.L.S.

Mayor
Bruce Williams
Clerk

APPROVED UNDER THE LAND TITLE ACT
THIS 29th DAY OF October, 1987.

APPROVING OFFICER, CITY OF PRINCE GEORGE

Reapproved April 5th 1988

THIS PLAN LIES WITHIN THE FRASER-FORT GEORGE REGIONAL DISTRICT.

R.L. JOHNS & ASSOCIATES
LEGAL AND ENGINEERING SURVEYS
P.O. BOX 824
PRINCE GEORGE, B.C.
V2L 4V3

87-7-R A4-5-10 C8-12-15

W 22/3/88