PLAN OF SUBDIVISION OF
LOT 1, PLAN 14112, PART OF
LOT 26, PLAN 25047, AND
CLOSED ROAD, PLAN 32893,
DISTRICT LOT 1511,
CARIBOO DISTRICT – BRITISH COLUMBIA.
B.C.G.S. 93G.097
SCALE 1:1000

0 10 25 50 75 100

BEARINGS ARE ASTRONOMIC, DERIVED FROM THE NORTH BOUNDARY OF LOT 1, PLAN 14112, AS SHOWN ON PLAN 25047.

LEGEND

- OIP DENOTES AN OLD IRON PIN FOUND.
- IP DENOTES AN IRON PIN SET.
- O TH DENOTES A TRAVERSE HUB.

DLOTTED KM 33177

PLAN NO. _____

DEPOSITED IN THE LAND TITLE OFFICE AT PRINCE GEORGE, B.C., THIS 22 DAY OF Aug, 1988.

REGISTRAR

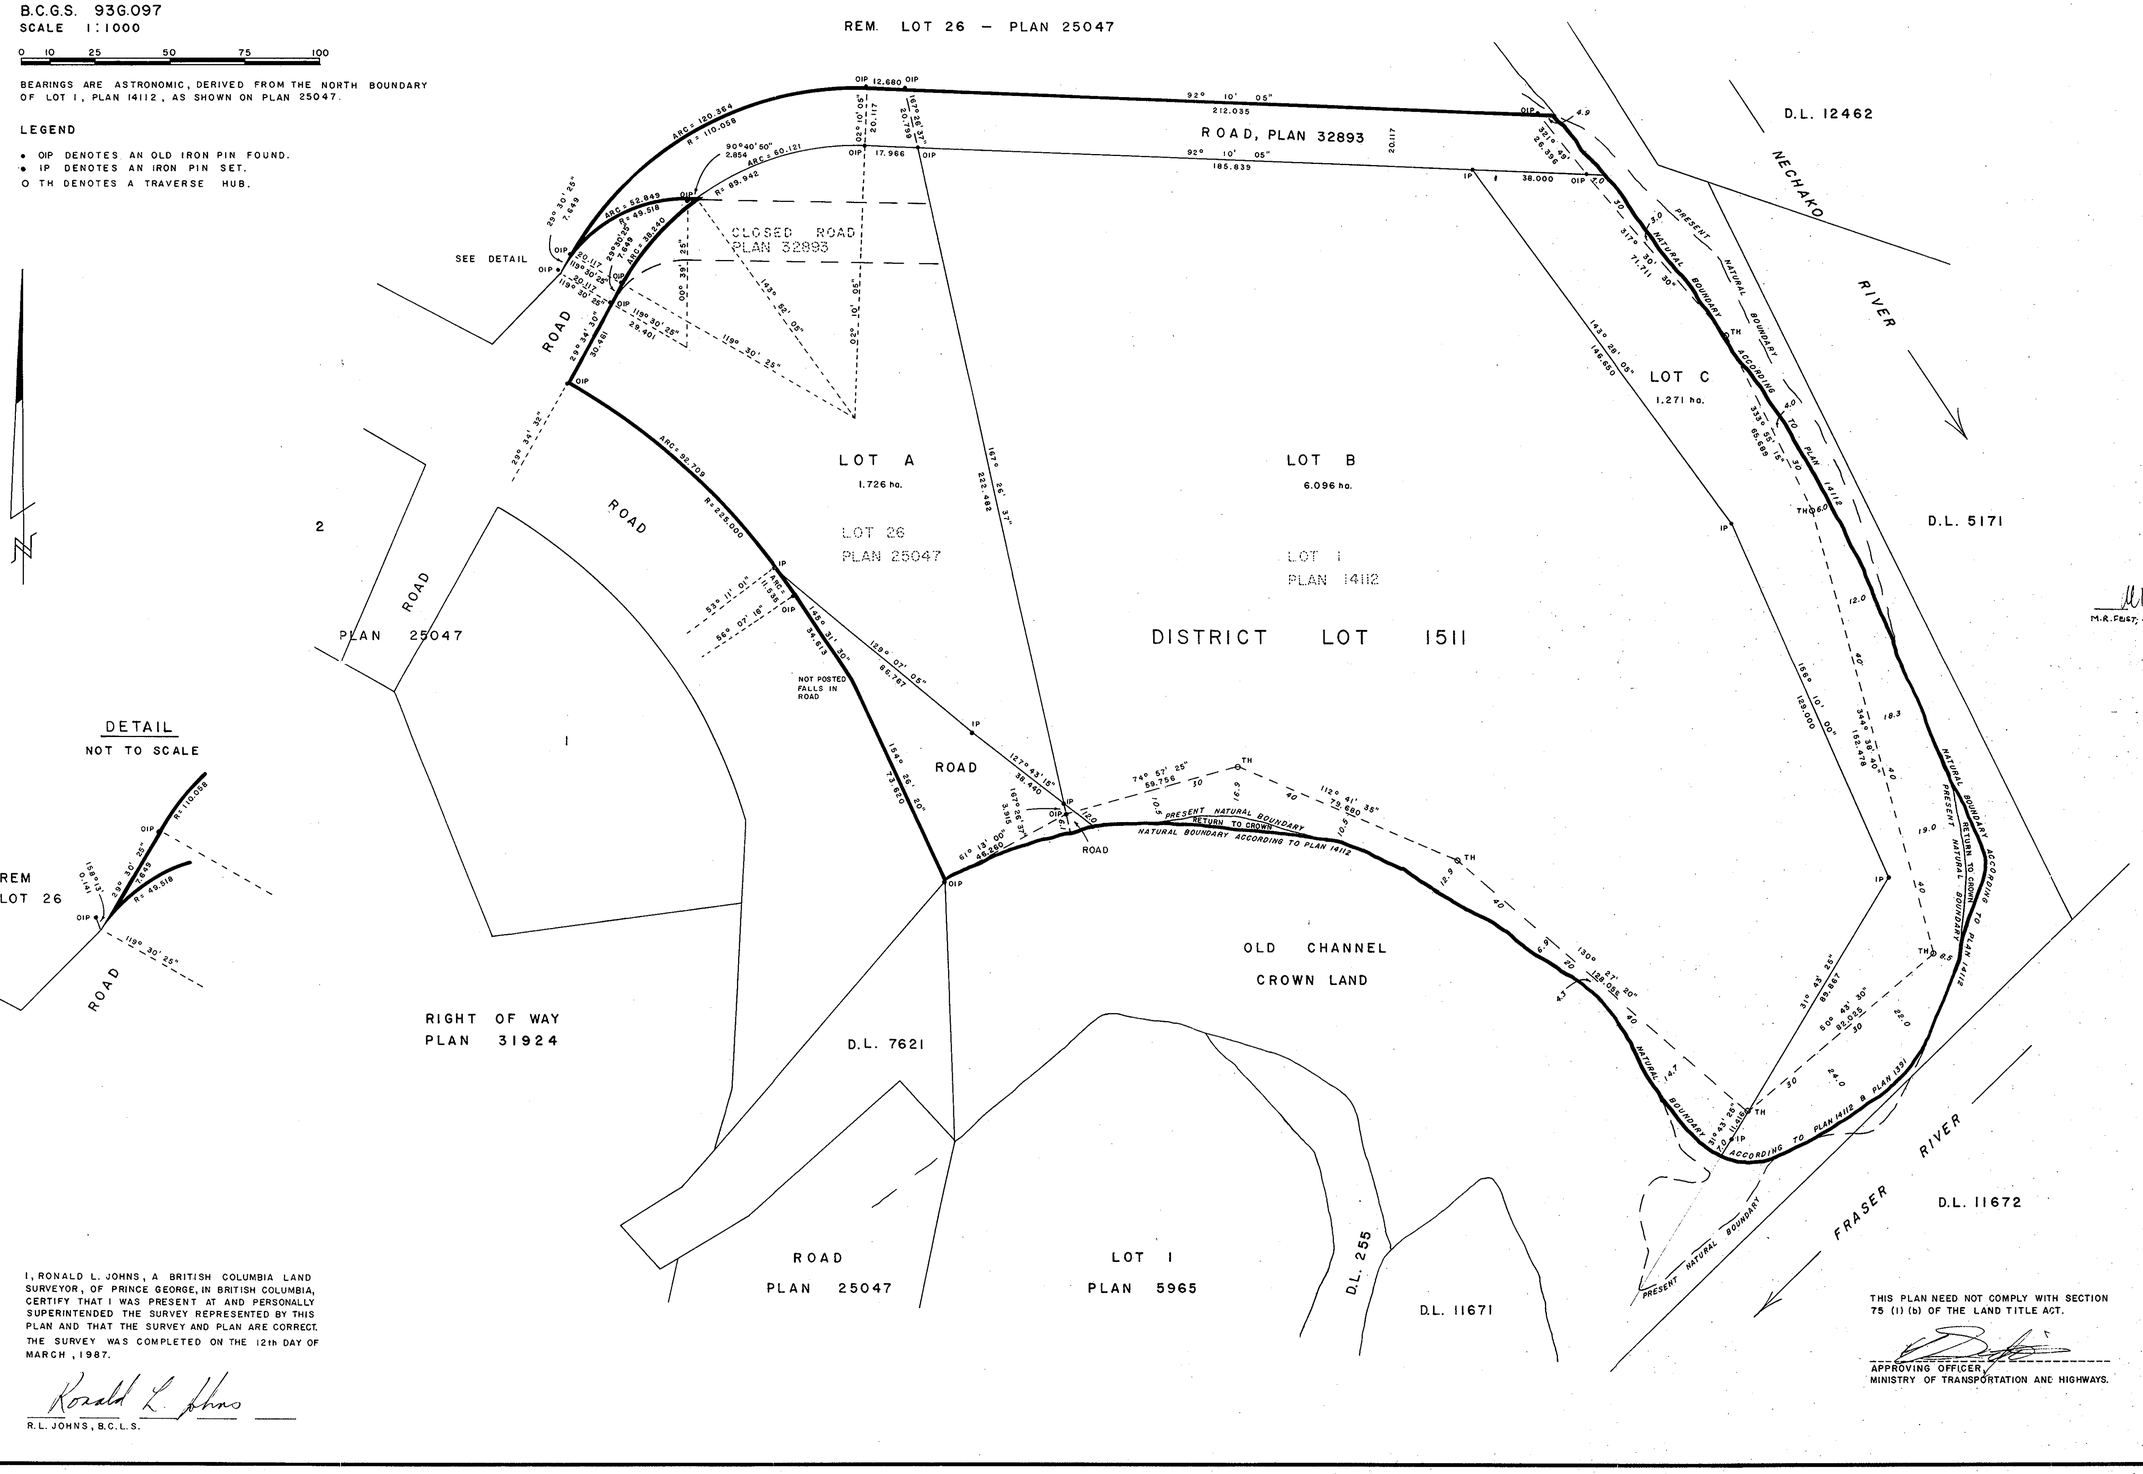

DETAIL
NOT TO SCALE

R.F. KLEIN AND SONS LTD.

AUTHORIZED SIGNATORY

AUTHORIZED SIGNATORY

BANK OF BRITISH COLUMBIA
BY ITS LAWFUL ATTORNEY
HONGKONG BANK OF CANADA
HONGKONG BANK OF CANADA
BY ITS LAWFUL ATTORNEYS:

AUTHORIZED SIGNATORY

AUTHORIZED SIGNATORY

M.R. FEIST, Senior Manager, Credit
B.T. BUTLER, Senior Manager Credit

SIGNED, SEALED and DELIVERED
In The Presence Of:
S.L. Pawlick, Beverly Lois Pawliuk
300-885 West Georgia St.
Vancouver, B.C.
Documents Clerk
As To Both Signatures

THE SEAL OF THE CITY OF PRINCE GEORGE WAS AFFIXED HERETO IN THE PRESENCE OF:

MAYOR

Bruce Williams
CITY CLERK

THE REGISTERED OWNERS DESIGNATED HEREON, HEREBY, DECLARE THAT THEY HAVE ENTERED INTO A CONDITION OR COVENANT WITH HER MAJESTY THE QUEEN IN RIGHT OF THE PROVINCE OF BRITISH COLUMBIA AS REPRESENTED BY THE MINISTER OF ENVIRONMENT AND WITH THE CITY OF PRINCE GEORGE UNDER SECTION 215 OF THE LAND TITLE ACT.

APPROVED UNDER THE LAND TITLE ACT THIS 29th DAY OF October, 1987.

APPROVING OFFICER, CITY OF PRINCE GEORGE.
Reapproved June 21st 1988

THIS PLAN LIES WITHIN THE FRASER-FORT GEORGE REGIONAL DISTRICT.

THIS PLAN NEED NOT COMPLY WITH SECTION 75 (1) (b) OF THE LAND TITLE ACT.

APPROVING OFFICER,
MINISTRY OF TRANSPORTATION AND HIGHWAYS.

I, RONALD L. JOHNS, A BRITISH COLUMBIA LAND SURVEYOR, OF PRINCE GEORGE, IN BRITISH COLUMBIA, CERTIFY THAT I WAS PRESENT AT AND PERSONALLY SUPERINTENDED THE SURVEY REPRESENTED BY THIS PLAN AND THAT THE SURVEY AND PLAN ARE CORRECT. THE SURVEY WAS COMPLETED ON THE 12th DAY OF MARCH, 1987.

Ronald L. Johns
R.L. JOHNS, B.C.L.S.

R.L. JOHNS & ASSOCIATES
LEGAL AND ENGINEERING SURVEYS
P.O. BOX 824
PRINCE GEORGE – B.C.
V2L 4V3

87-7-S A4-5-10 C8-12-16