LTB/CD/11/4/02

26-FF.226

PLAN NO. 33199

Deposited in the Land Title Office at Prince George this 1st day of September 1988.

"W. S. Gandy" /ek
Registrar

REFERENCE PLAN OF ROAD DEDICATION WITHIN REM. S.W. 1/4 DISTRICT LOT 2432, CARIBOO DISTRICT.

SCALE: 1: 1000 (All distances are in metres.)

20 10 0 25 50

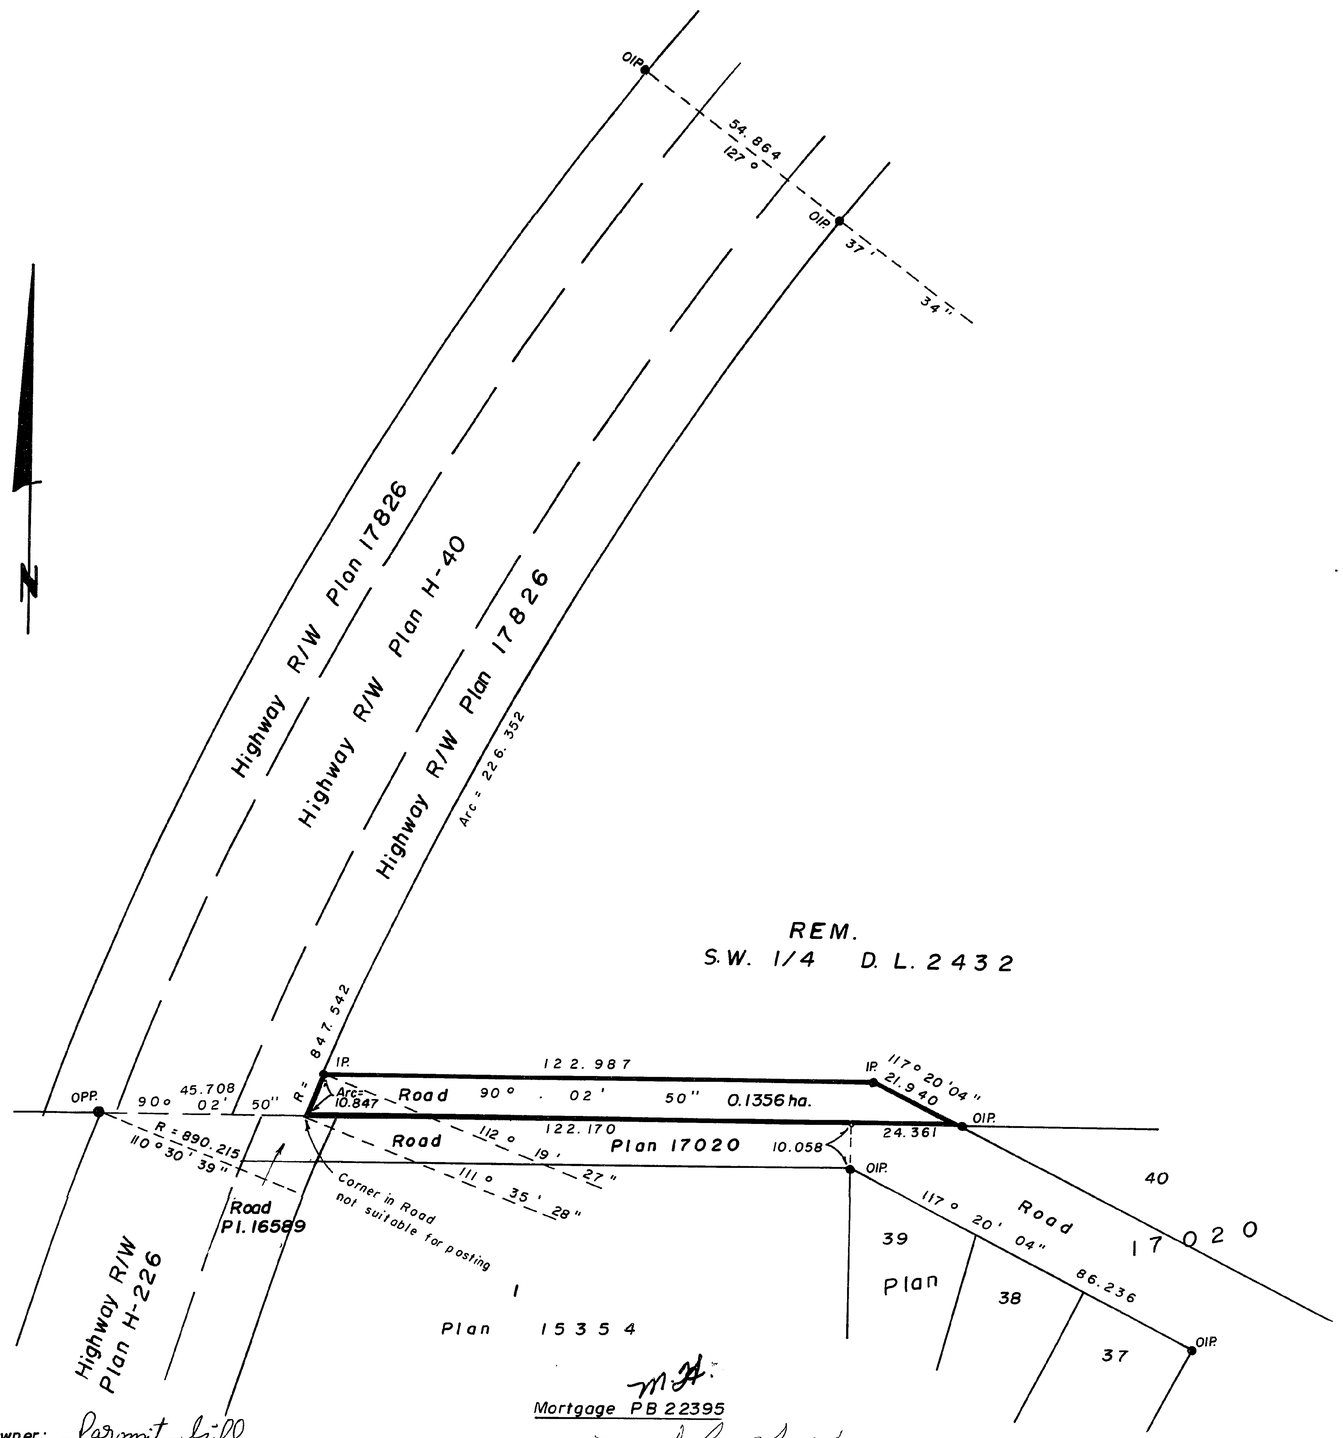

Bearings are astronomic derived from Plan 17826.

- IP.....Standard Iron Post.
- PP.....Standard Pipe Post.
- O..... Denotes "old"

I, Dale Keown, a British Columbia Land Surveyor, of Prince George, in British Columbia, certify that I was present at and personally superintended the survey represented by this plan, and that the survey and plan are correct. The survey was completed on the 20th day of May 1988.

Dale Keown
Dale Keown, B.C.L.S.

Book of Reference	
Description	Area
SW.1/4 D.L. 2432	0.1356 ha.

Owner: Parmjit Gill
Parmjit Gill

Witness Bhagwan Singh Korotana
Address 471 CLAXTON CR.
PRINCE GEORGE Postal Code V2M 6B8
Occupation SAW Fitter

M.H.
Mortgage PB 22395

Owner Mabel Holder
Mable Holder

Witness Donna Gurgay
Address 7755 NEWTON CRESC.
Pr. GEORGE Postal Code V2N 3L7
Occupation RECEPTIONIST

Approved under the Land Title Act this 24 day of May 1988.

M. J. Anderson
Approving Officer
City of Prince George

Reapproved August 16, 1988
C. E. Obst

This plan lies within the Fraser Fort George Regional District.

McWilliam, Whyte, Goble & Associates,
B.C. Land Surveyors,
Prince George (604) 562-1196
Kamloops — Smithers — Williams Lake

REF. NO. 88173 RA.