PLOTTED HC HP

PLAN NO. 33507

Deposited in the Land Title Office at Prince George this 24 day of January 1989.

Registrar

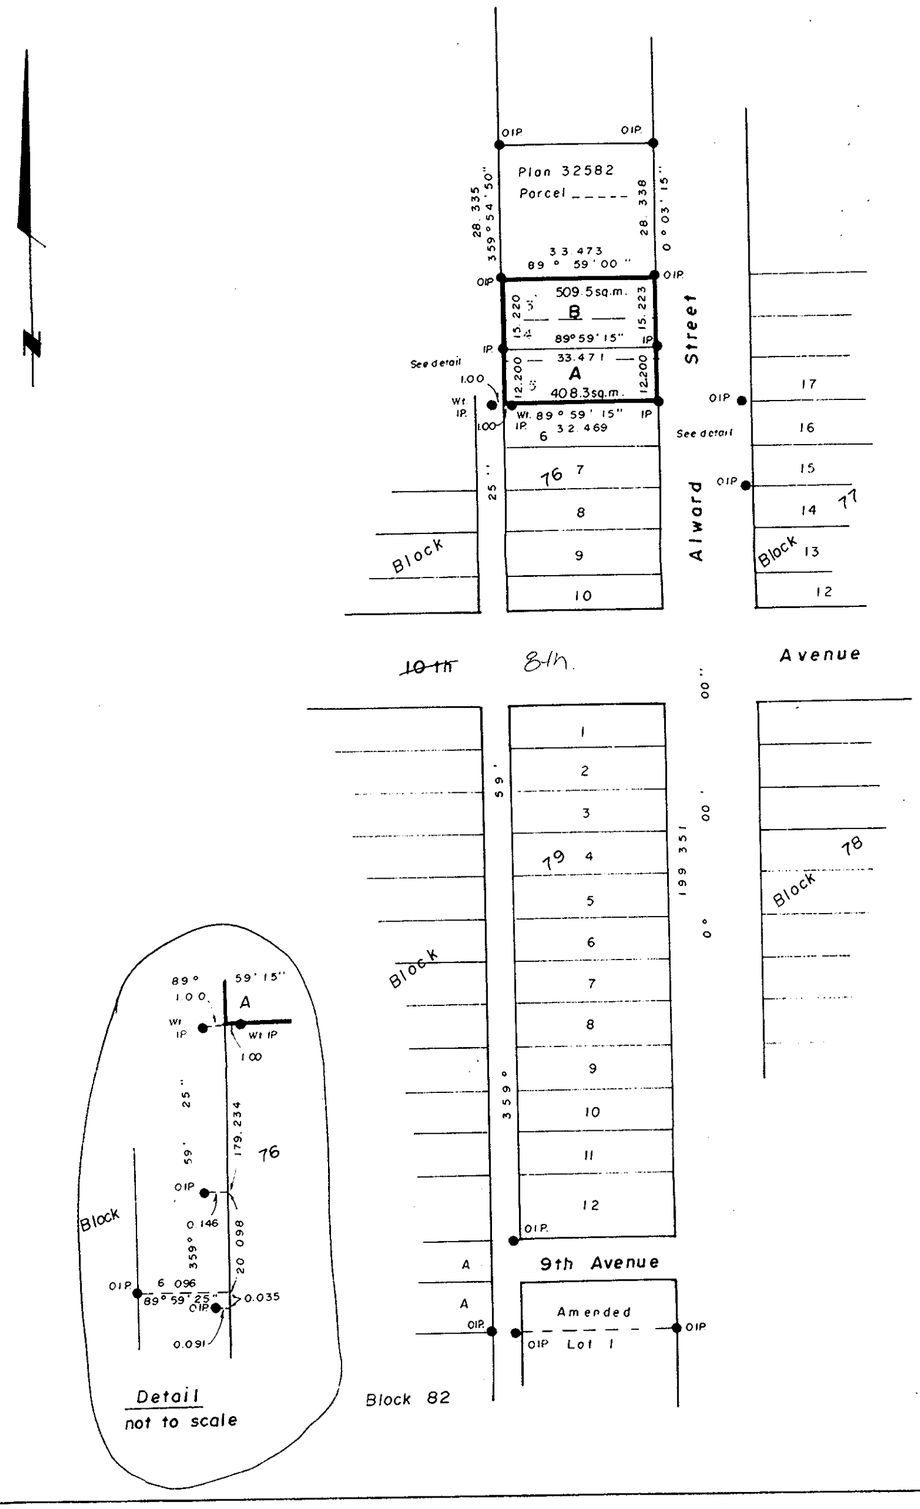

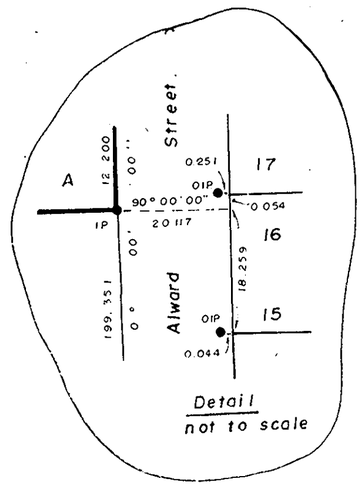

PLAN OF SUBDIVISION OF LOTS 3, 4 and 5, BLOCK 76, PLAN 1268, DISTRICT LOT 343, CARIBOO DISTRICT.

B.C.G.S. 93G. 097

Scale: 1:1000 (All distances are in metres)

Bearings are astronomic derived from Plan 1268 - Alward Street = 0° 00' 00."

● IP..... Standard Iron Post.
O ..... Denotes "old"

I, G. Kilbride, a British Columbia Land Surveyor, of Prince George in British Columbia, certify that I was present at and personally superintended the survey represented by this plan, and that the survey and plan are correct. The survey was completed on the 12 th day of September, 1988.

G. Kilbride, B.C.L.S.

Owner

Witness

Address 1255 Gillett St

Prince George Postal Code V2L 2V6

Occupation Solicitor

Approved under the Land Title Act this 6th day of January 1989

Approving Officer
City of Prince George

Approval of this subdivision is subject to the condition that there be concurrent registration of an easement for sanitary sewer over part of Lot A.

Approving Officer
City of Prince George

This plan lies within the Fraser Fort George Regional District.

McWilliam, Whyte, Goble & Assoc.
B.C. Land Surveyors,
Prince George (604) 562-1196
Kamloops - Smithers - Williams Lake

REF. NO. 88376 QW 52