PLAN OF STATUTORY RIGHT-OF-WAY IN LOT 2, PLAN 30304, AND LOT B, PLAN 10380, D.L. 1433, CARIBOO DISTRICT.

B.C.G.S. 93 G.087

SCALE: 1 : 500 (All distances are in metres)

0 5 10 20 30

PLAN NO. 3389

Deposited in the Land Title Office at Prince George this 25 day of July 1989

Registrar

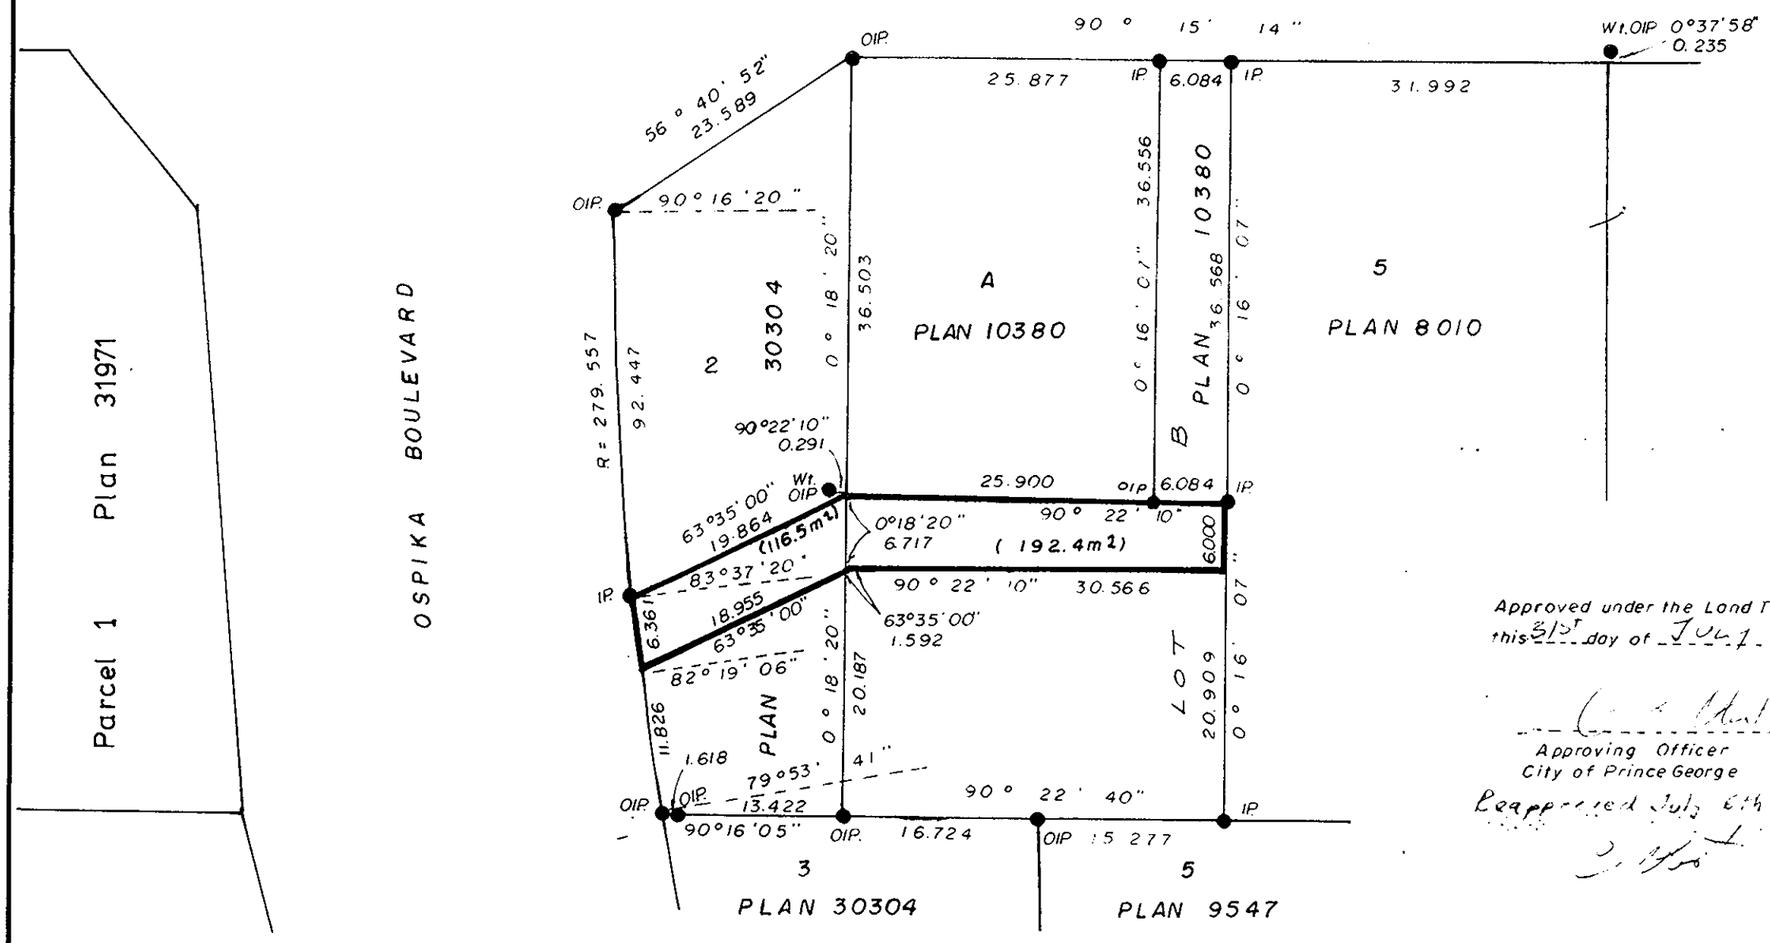

Bearings are astronomic derived from Plan 30304

- IP..... Standard Iron Post
- O ..... Denotes old.
- Wt ..... Denotes witness.

I, A. Daniluck, a British Columbia Land Surveyor, of Prince George in British Columbia certify that I was present at and personally superintended the survey represented by this plan and that the survey and plan are correct. The survey was completed on the 14th day of July, 1987.

A. Daniluck, B.C.L.S.

Approved under the Land Title Act this 31st day of July 1987

Approving Officer
City of Prince George

Reapproved July 6th 1989

BOOK OF REFERENCE	
Description	Area
Lot 2, Plan 30304	116.5 m²
Lot B Plan 10380	192.4 m²

This plan lies within the Fraser Fort George Regional District

A DANILUCK
B.C LAND SURVEYOR
PRINCE GEORGE - B.C

REF. NO. 87-011