26-FF.226

PLAN NO. 34192

Deposited in the Land Title Office at Prince George this 28th day of Nov. 1989.

W. D. Gandy
Registrar per R.H.

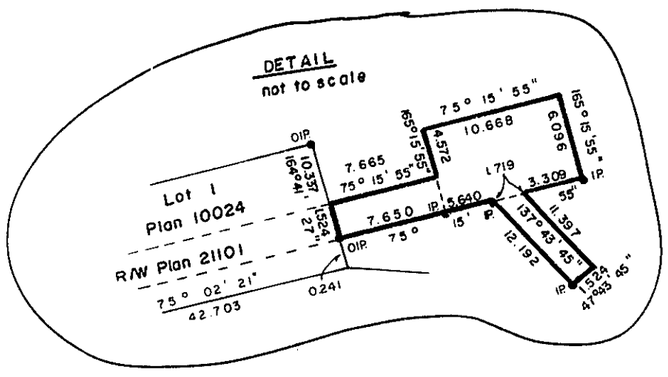

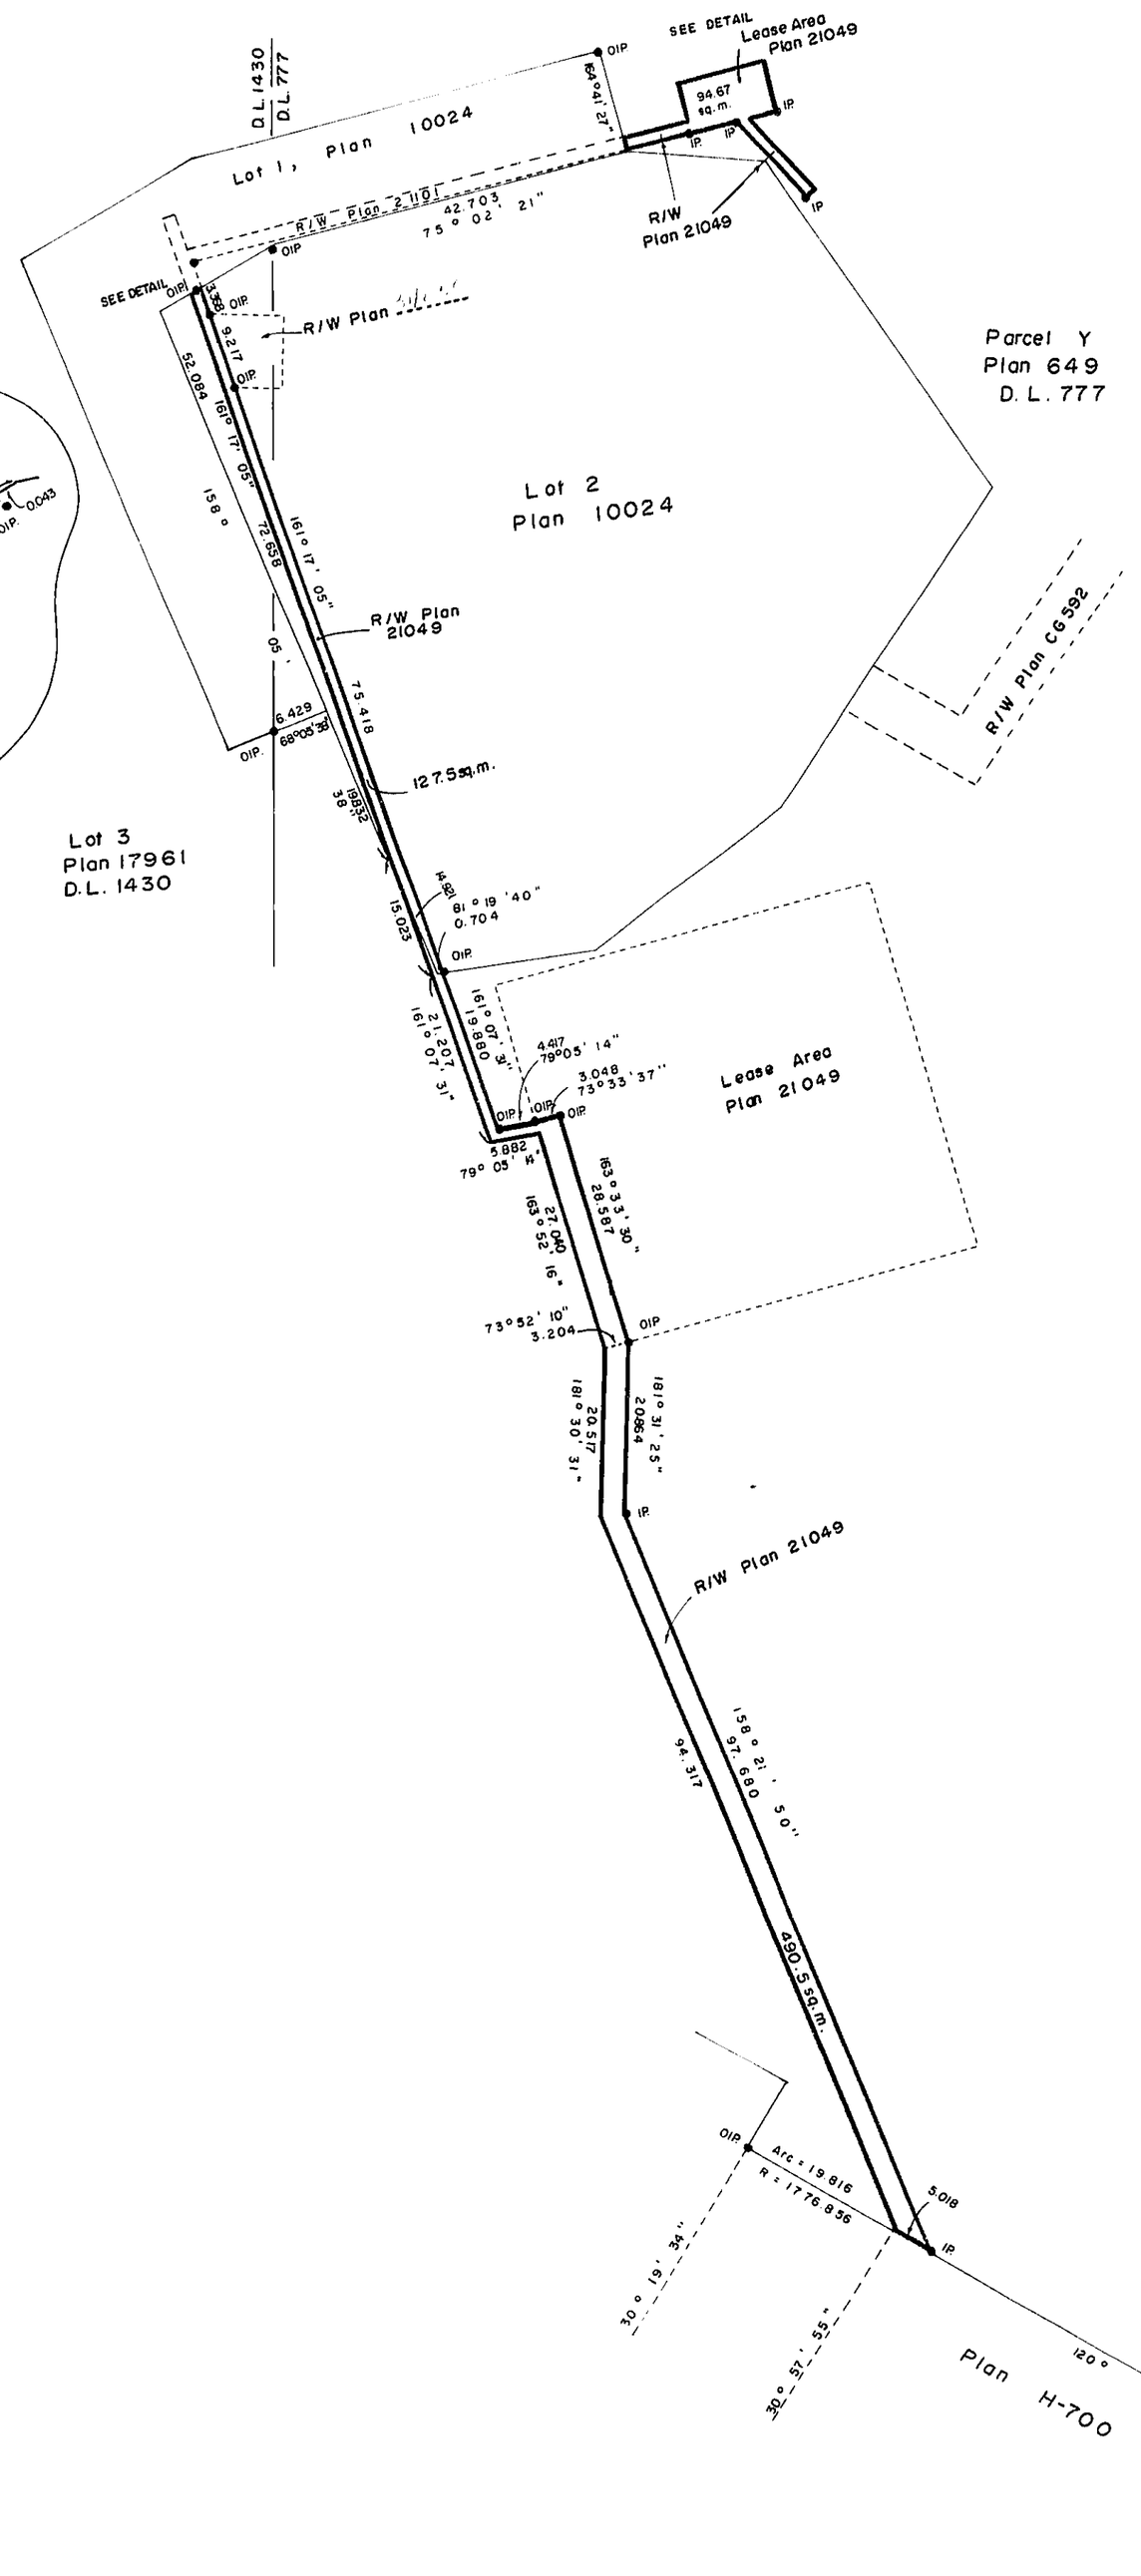

B.C. TELEPHONE COMPANY

REFERENCE PLAN OF STATUTORY RIGHT-OF-WAY IN PARCEL Y, PLAN 649, DISTRICT LOT 777, AND IN LOT 2, PLAN 10024, DISTRICT LOTS 777 AND 1430, CARIBOO DISTRICT.

B.C.G.S. 93G.097

Scale: 1:500 (All distances are in metres)

10 0 20 40

Bearings are astronomic derived from Plan 21049, Boundary of R/W in Lot 2 = 161°17'05".

●IP.....Standard Iron Post.
O.....Denotes old.

I, G. Kilbride, a British Columbia Land Surveyor of Prince George in British Columbia, certify that I was present at and personally superintended the survey represented by this plan and that the survey and plan are correct. The survey was completed on the 4th of August, 1989.

Gordon Kilbride
G. Kilbride, B.C.L.S.

Book of Reference	
Description	Area
Lot 2, Plan 10024	127.5 sq.m.
Parcel Y, Plan 649	490.5 sq.m.
Parcel Y, Plan 649	94.67 sq.m.

This plan lies within the Fraser Fort George Regional District.

McWilliam, Whyte, Goble & Associates,
B.C. Land Surveyors,
Prince George-(604) 562-1196
Kamloops-Smithers-Williams Lake

REF. NO. 89150-2 RH 37