PLOTTED (DB) (DA)

PLAN OF SUBDIVISION
OF THE SE 1/4 OF DL 625
CARIBOO DISTRICT BRITISH COLUMBIA.
SCALE ~ 1" = 400'

PLAN No. 19220
Deposited in the Land Registry Office at Kamloops this 19TH day of NOV. 1958

Registrar

- OP Denotes an old wood post found on this survey.
- OIP Denotes an iron pin found on this survey.
- IP Denotes an iron pin set on this survey.
- SPP Denotes a Standard Pipe Post set on this survey.

Bearings are astronomic, derived from the South bdy of DL 625.

I, F.P. BURDEN, of the City of Prince George, a British Columbia Land Surveyor, make oath and say that I was present at and did personally superintend the survey represented by this plan, and that the survey and plan are correct. The said survey was completed on the 18th day of August, 1958.

Sworn before me at Prince George this 18th day of August, 1958

A Commissioner for taking affidavits within British Columbia.

F.P. Burden
B.C.L.S.

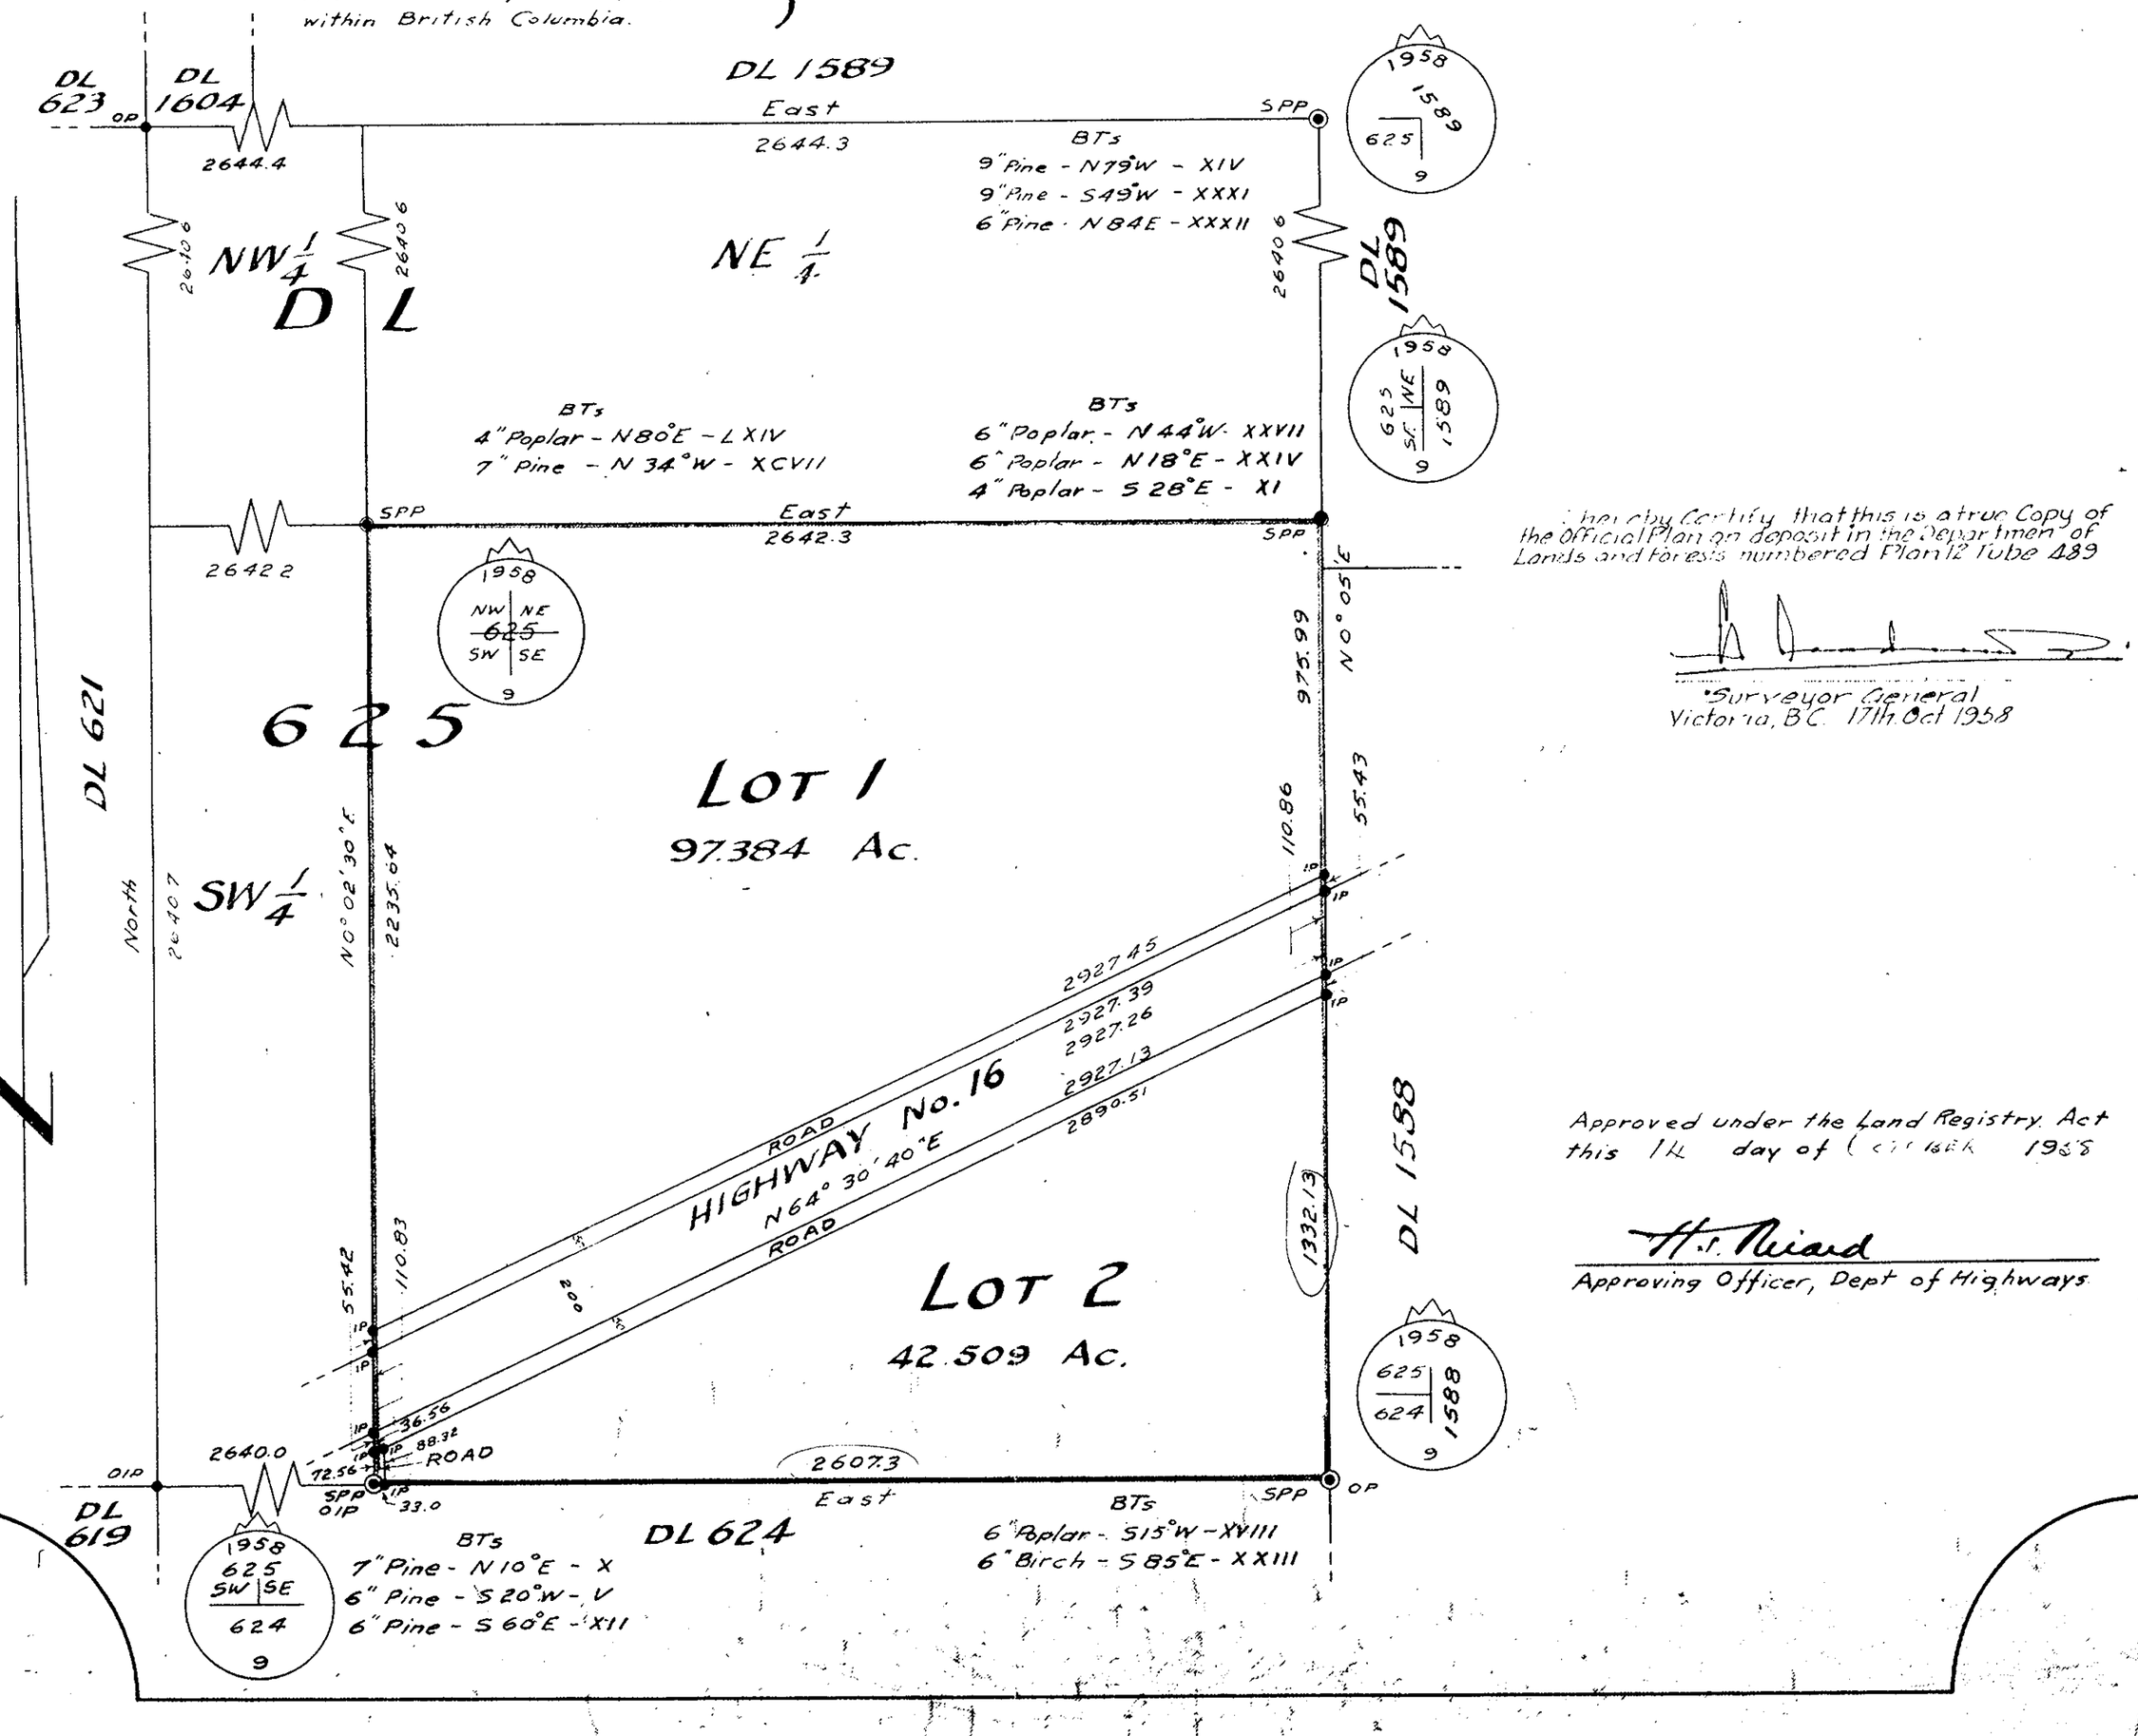

I hereby Certify that this is a true Copy of the Official Plan on deposit in the Department of Lands and Forests numbered Plan 12 Tube 489

Surveyor General
Victoria, B.C. 17th Oct 1958

Approved under the Land Registry Act this 14 day of OCTOBER 1958

H.I. Nicol
Approving Officer, Dept of Highways