EXPLANATORY PLAN OF EASEMENT WITHIN PART OF LOT 1, DISTRICT LOT 343, PLAN 17026, CARIBOO DISTRICT.

Pursuant to Section 99(1)(e) of the Land Title Act.

B.C.G.S. 93G.097

Scale: 1 : 500 (Distances are in metres)

5 0 20 40

PLAN NO. BCP 24342

Deposited in the Land Title Office at New Westminster this 14th day of June 2006.

REGISTRAR

BA 293314

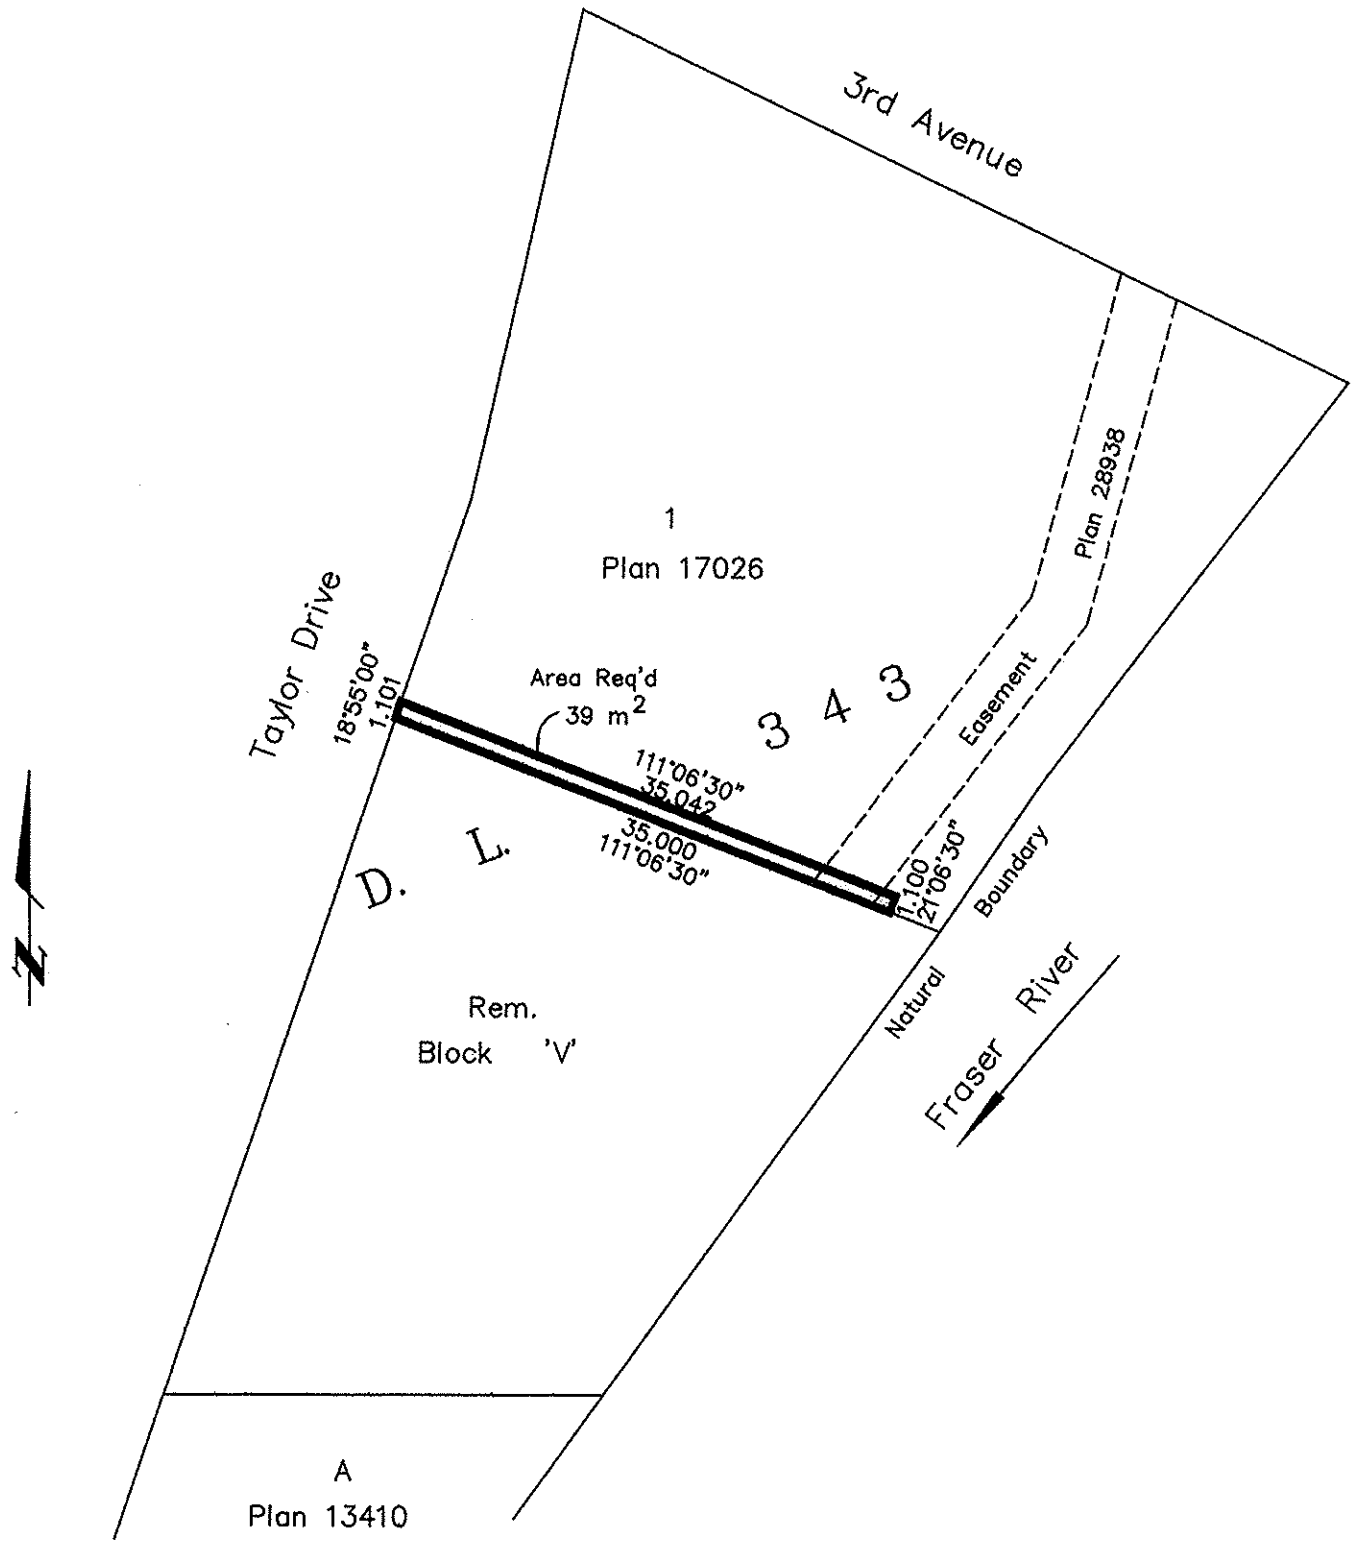

Certified Correct, according to Land Title Office Records. This 17th day of May, 2006. The plan was completed and checked, and the checklist filed under #48673, on the 18th day of May, 2006.

Dale Keown, B.C.L.S.

This plan lies within the Fraser–Fort George Regional District.

McElhanney
McElhanney Associates Land Surveying Ltd.
Prince George, B.C.
Ph: (250) 562–1196 Fax: 562–3656

F.B.–	D.L.– 343(V)	File No. –05268–0