EXPLANATORY PLAN TO ACCOMPANY CITY OF PRINCE GEORGE HIGHWAY CLOSURE AND REMOVAL OF HIGHWAY DEDICATION BYLAW 7727, OVER PART OF LANE DEDICATED BY PLAN 1268, ADJACENT TO LOTS 5 TO 16, BLOCK 329, DISTRICT LOT 343, CARIBOO DISTRICT, PLAN 1268.

PLAN NO. BCP 24382

Deposited in the Land Title Office at New Westminster this 16 day of June 2006.

REGISTRAR

BA518339

Pursuant to Section 40 of the Community Charter and Section 120 of the Land Title Act.

B.C.G.S. 93G.097

Scale: 1 : 500 (Distances are in metres)

5 0 20 40

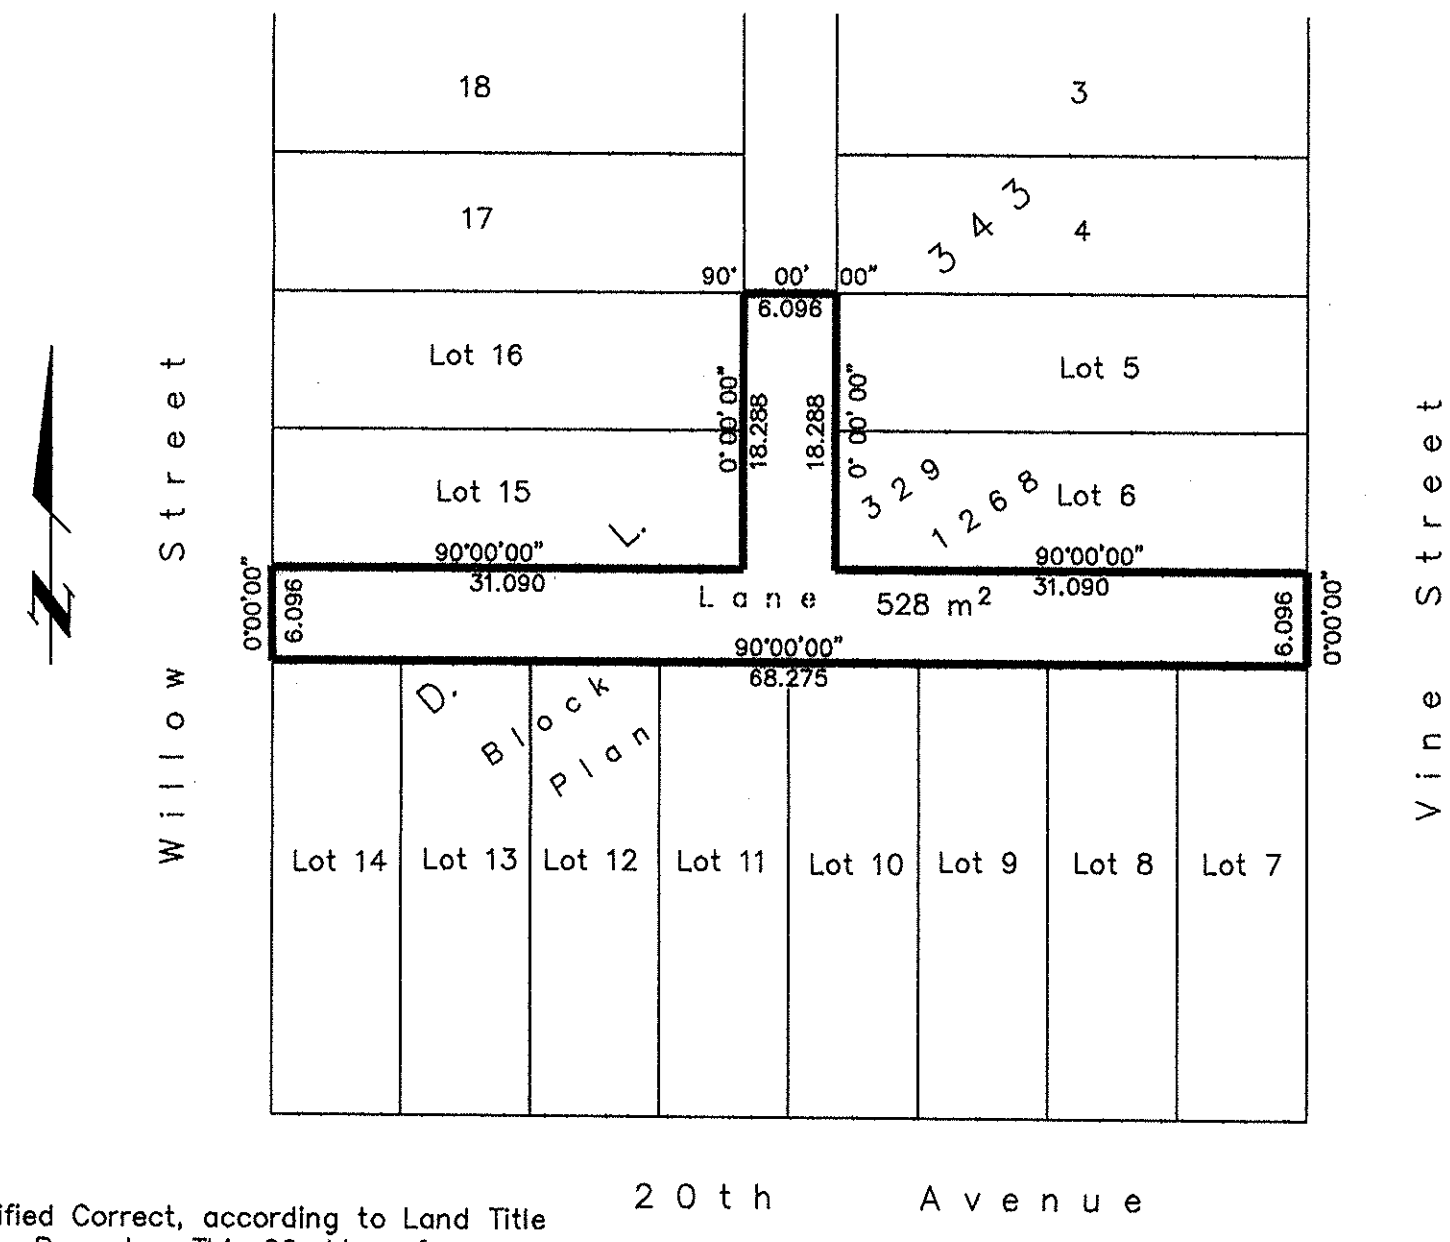

Certified Correct, according to Land Title Office Records. This 22ndday of September , 2005. The plan was completed and checked, and the checklist filed under #37678, on the 23rd day of September , 2005 .

Dale Keown, B.C.L.S.

This plan lies within the Fraser–Fort George Regional District.

KILBRIDE LAND SURVEYING LTD.
British Columbia Land Surveyors
Prince George, B.C.
Ph: (250) 562–1196 Fax: 562–3656

F.B.–	D.L.– 343(329)	File No. – 050380