REFERENCE PLAN OF THE EAST 1/2 OF DISTRICT LOT 746, CARIBOO DISTRICT, EXCEPT PLAN 11017.

Pursuant to Section 100(1)(a) of the Land Title Act.

B.C.G.S. 93G.087

PLAN NO. BCP 24822

Deposited in the Land Title Office at New Westminster this 12th day of July , 2006

REGISTRAR BA114527

LEGEND

- ⊗ Standard Capped Post Found
- ⧋ Old Angle Iron Found
- ● Standard Iron Post Found

Scale: 1: 5000 (Distances are in metres)

100 0 100 200 300 400

Bearings are astronomic, derived from Plan BCP_____ and PGP36222.

Bearings to BTs are magnetic.

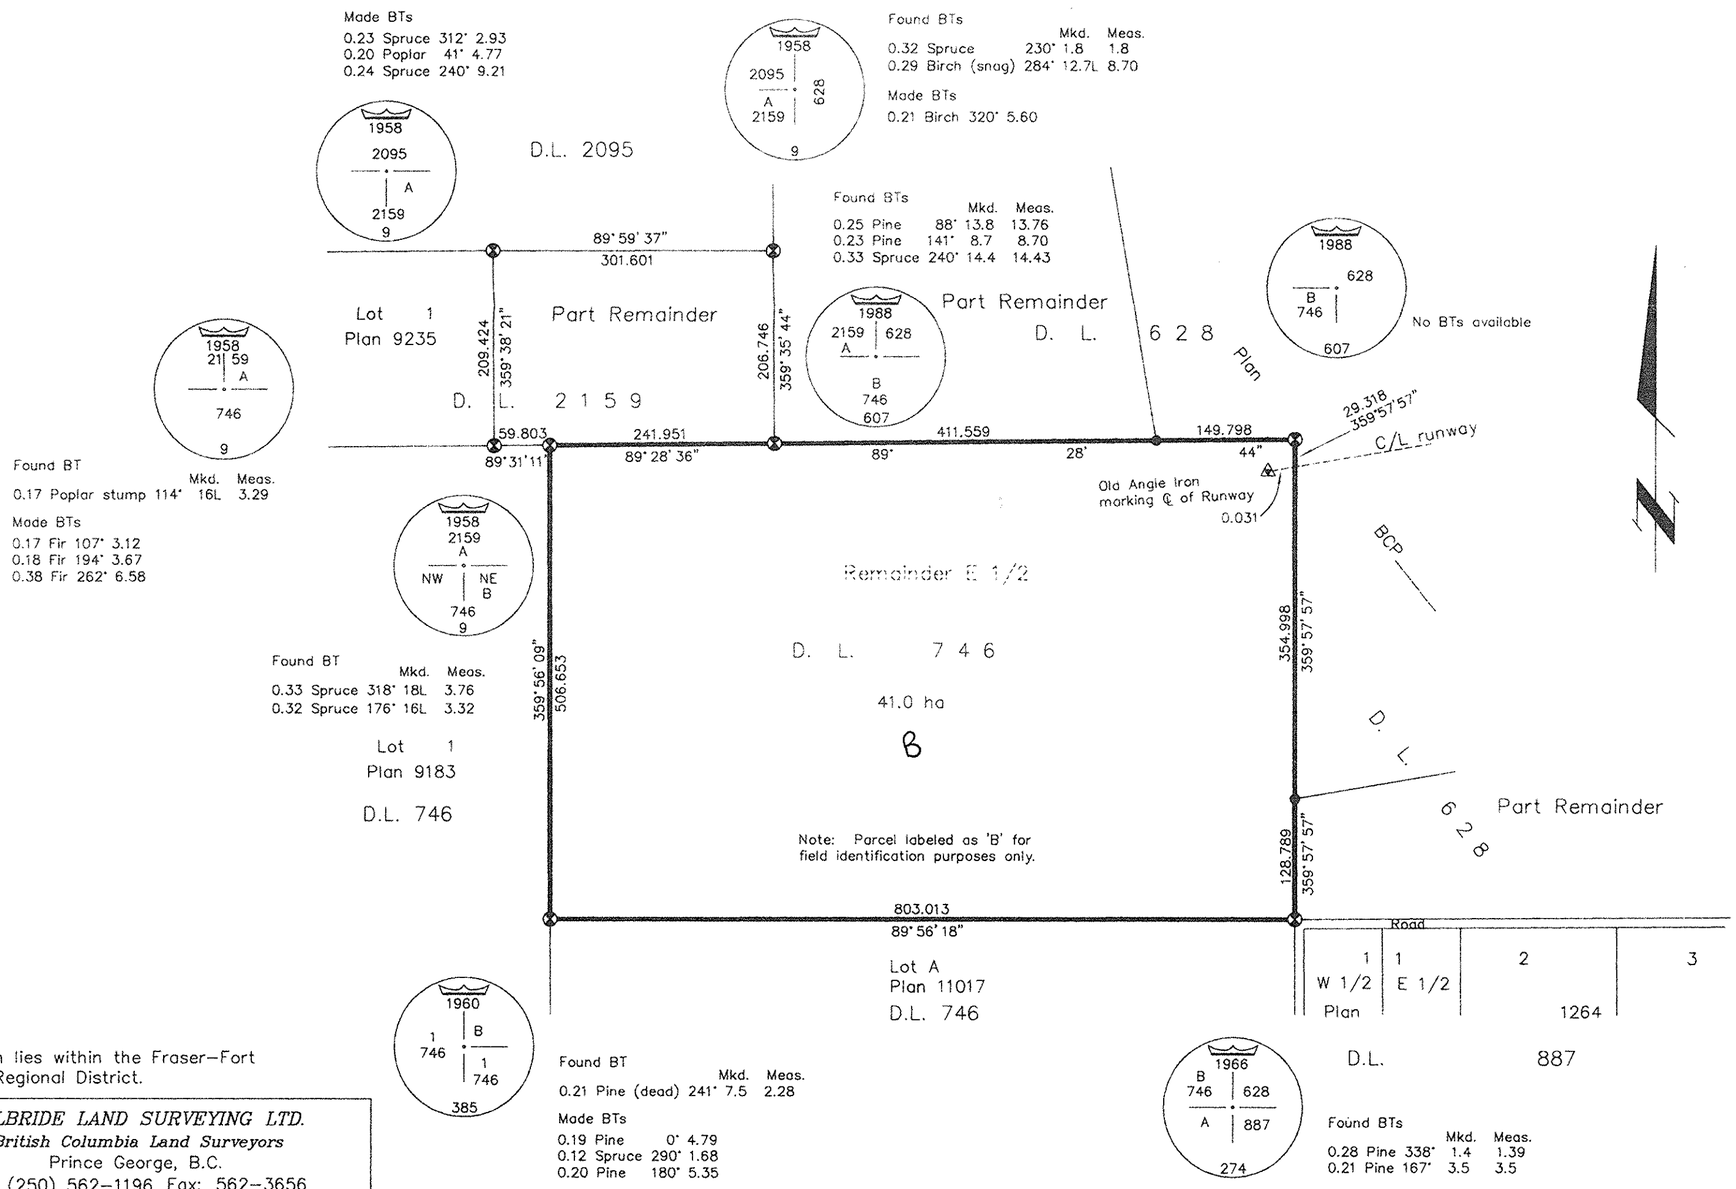

This plan lies within the Fraser–Fort George Regional District.

KILBRIDE LAND SURVEYING LTD.
British Columbia Land Surveyors
Prince George, B.C.
Ph: (250) 562–1196 Fax: 562–3656

F.B.– CC9\16	D.L.– 746	File No. –060092B

I, Dale Keown, a British Columbia Land Surveyor, of Prince George, in British Columbia, certify that I was present at and personally superintended the survey represented by this plan, and that the survey and plan are correct. The field survey was completed on the 24th day of April , 2006. The plan was completed and checked, and the checklist filed under # 49895, on the 13th day of June , 2006 .

Dale Keown

Dale Keown, B.C.L.S.

I hereby certify that this is the Official Plan of the lands shown outlined hereon.

Original signed by Jim Sutherland

FOR Surveyor General Victoria, B.C. JUL – 5 2006

File No. 7408398

SID807091