REFERENCE PLAN OF RIGHT OF WAY OVER PART OF LOT 1, DISTRICT LOT 777, CARIBOO DISTRICT, PLAN BCP25439.

Pursuant to Section 113
of the Land Title Act.

B.C.G.S. 93G.097

PLAN NO. BCP 25440

Deposited in the Land Title Office at New Westminster this 17 day of AUG., 200 .

BA123494
REGISTRAR

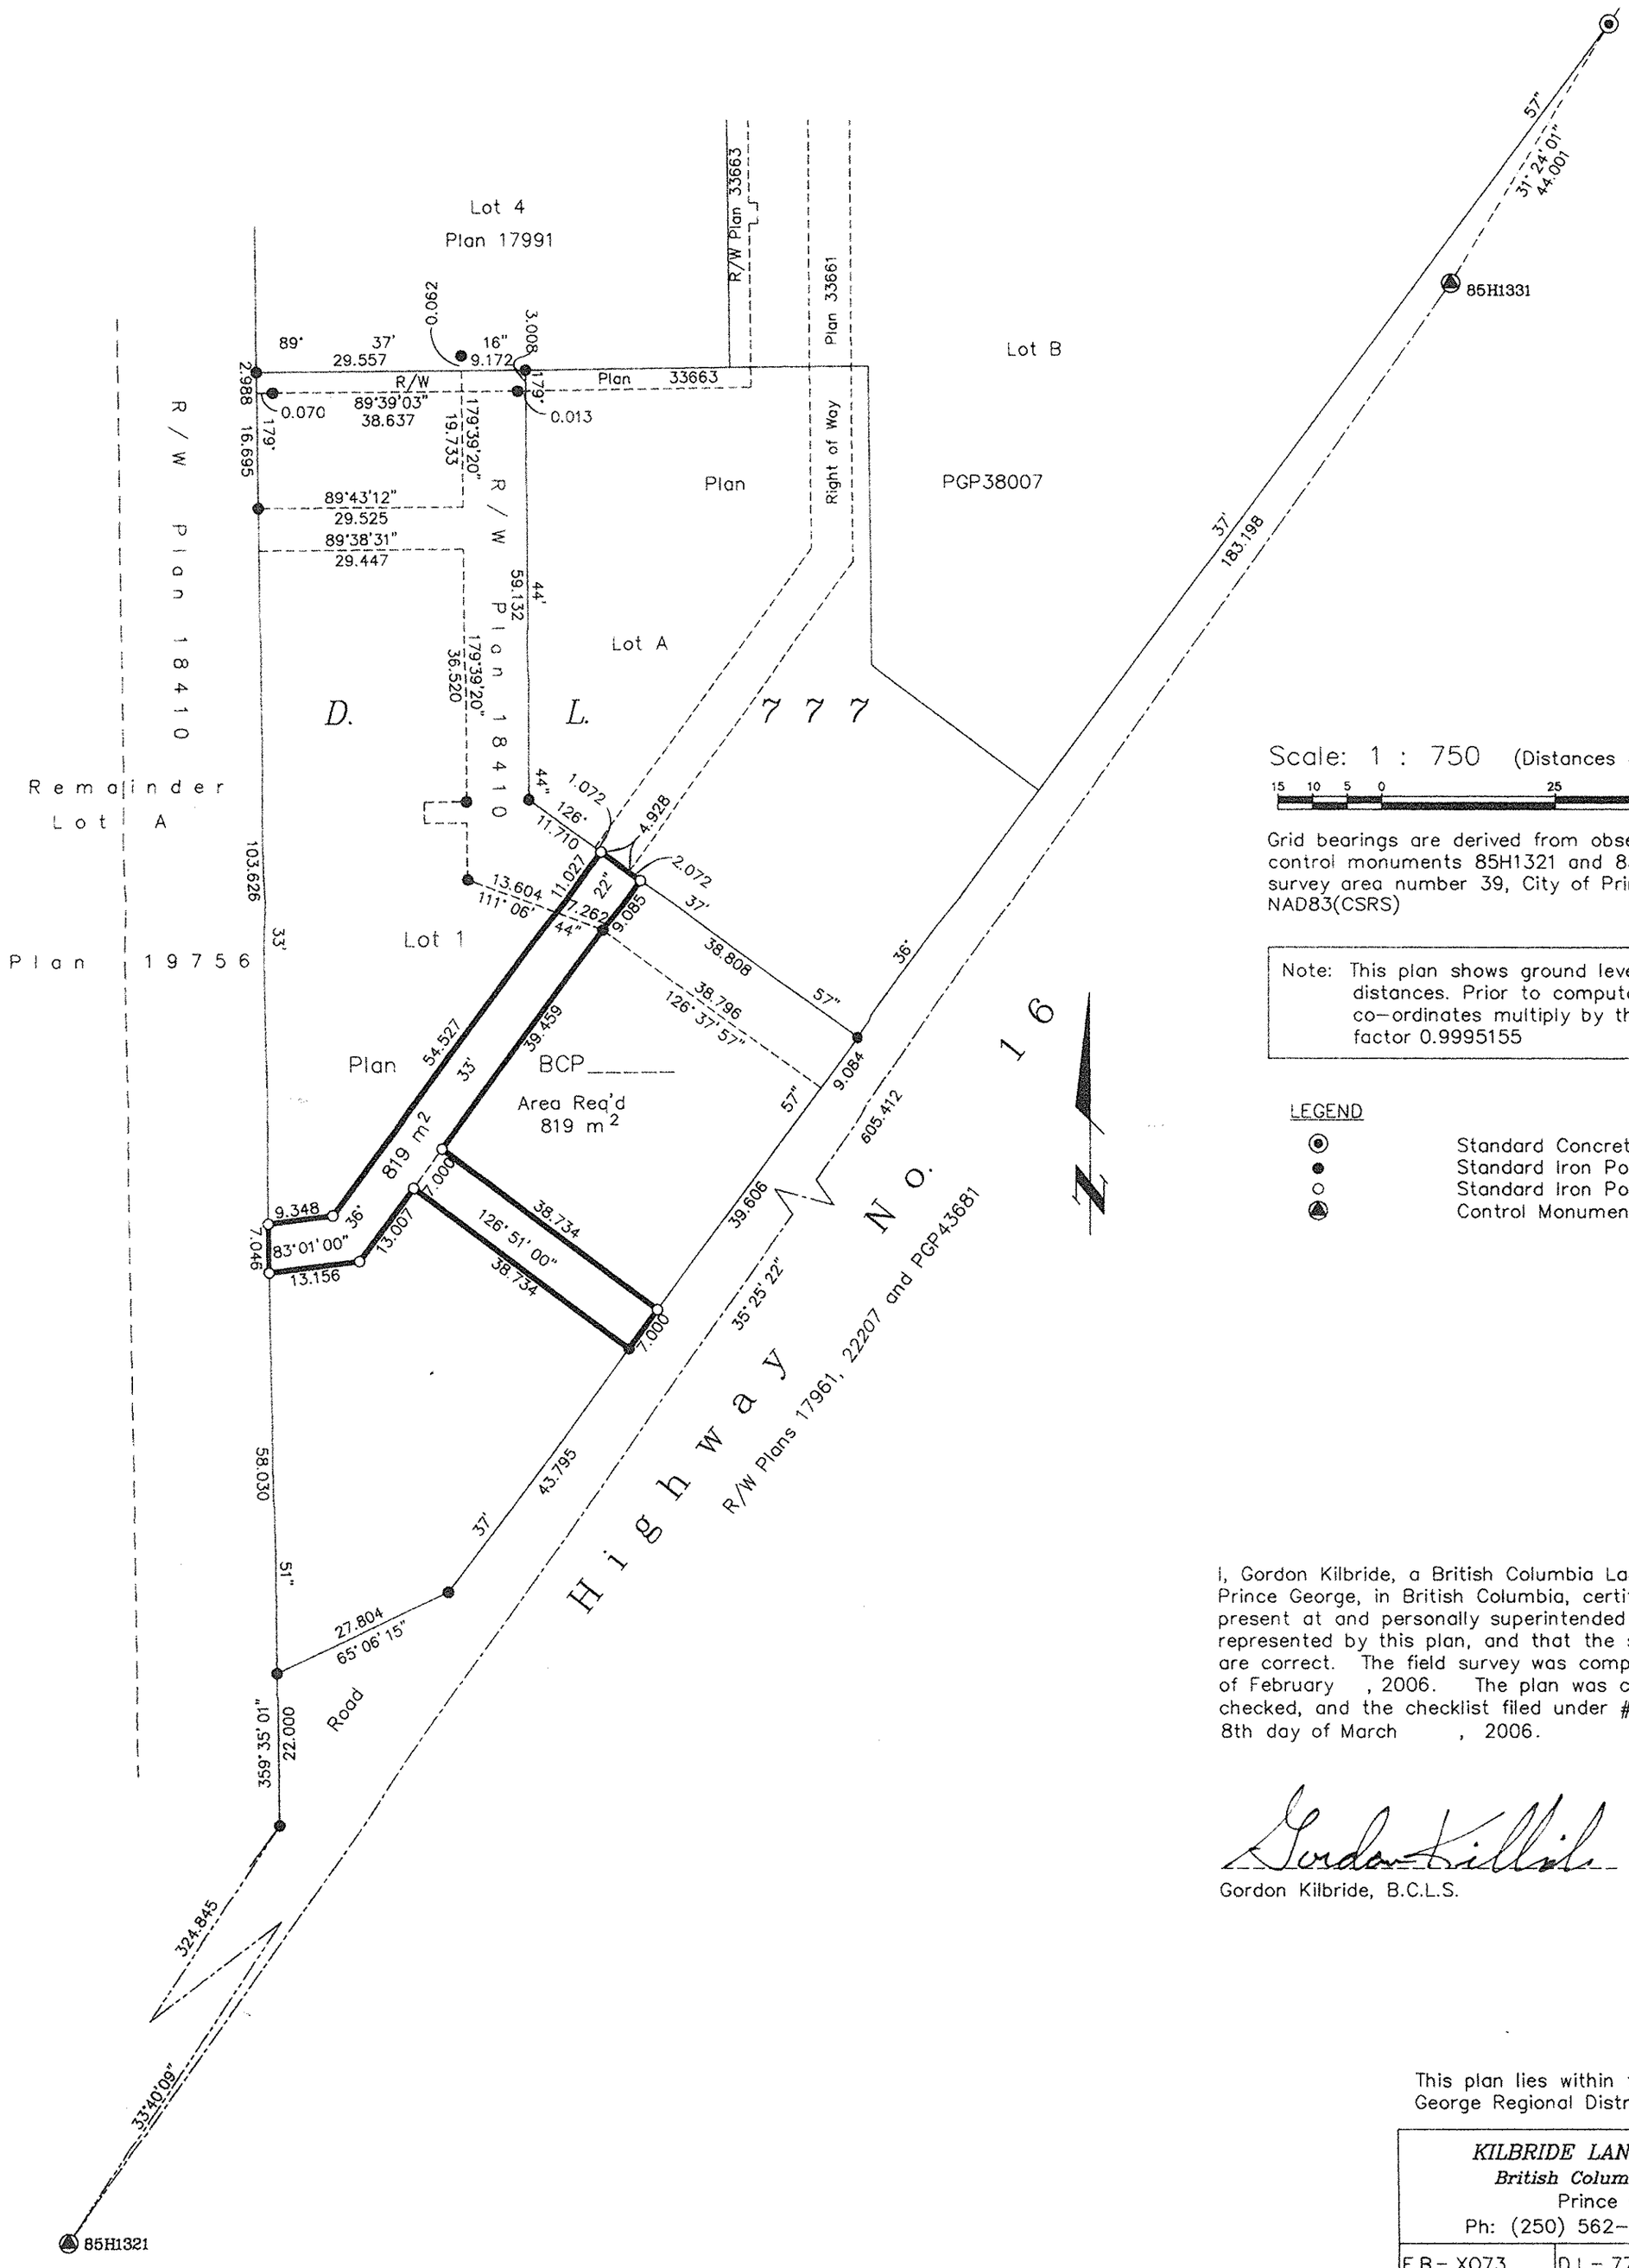

Grid bearings are derived from observations between control monuments 85H1321 and 85H1331, integrated survey area number 39, City of Prince George, B.C. NAD83(CSRS)

Note: This plan shows ground level measured distances. Prior to computation of U.T.M. co-ordinates multiply by the combined factor 0.9995155

LEGEND

- Standard Concrete Post Found
- Standard Iron Post Found
- Standard Iron Post Placed
- Control Monument Found

I, Gordon Kilbride, a British Columbia Land Surveyor, of Prince George, in British Columbia, certify that I was present at and personally superintended the survey represented by this plan, and that the survey and plan are correct. The field survey was completed on the 6th day of February , 2006. The plan was completed and checked, and the checklist filed under #45394, on the 8th day of March , 2006.

Gordon Kilbride

Gordon Kilbride, B.C.L.S.

This plan lies within the Fraser-Fort George Regional District.

KILBRIDE LAND SURVEYING LTD.
British Columbia Land Surveyors
Prince George, B.C.
Ph: (250) 562-1196 Fax: 562-3656

F.B.- X073	D.L.- 777	File No. - 050501RW