PLAN NO. BCP 29642

Deposited in the Land Title Office at New Westminster this 25th day of April 2007.

REGISTRAR

REFERENCE PLAN OF STATUTORY RIGHT OF WAY OVER A PORTION OF LOT 1 (BYLAW PLAN BCP27585) BLOCK 172, DISTRICT LOT 343, CARIBOO DISTRICT, DEDICATED ROAD ON PLAN 1268.

Pursuant to Section 113
of the Land Title Act.

B.C.G.S. 93G.097

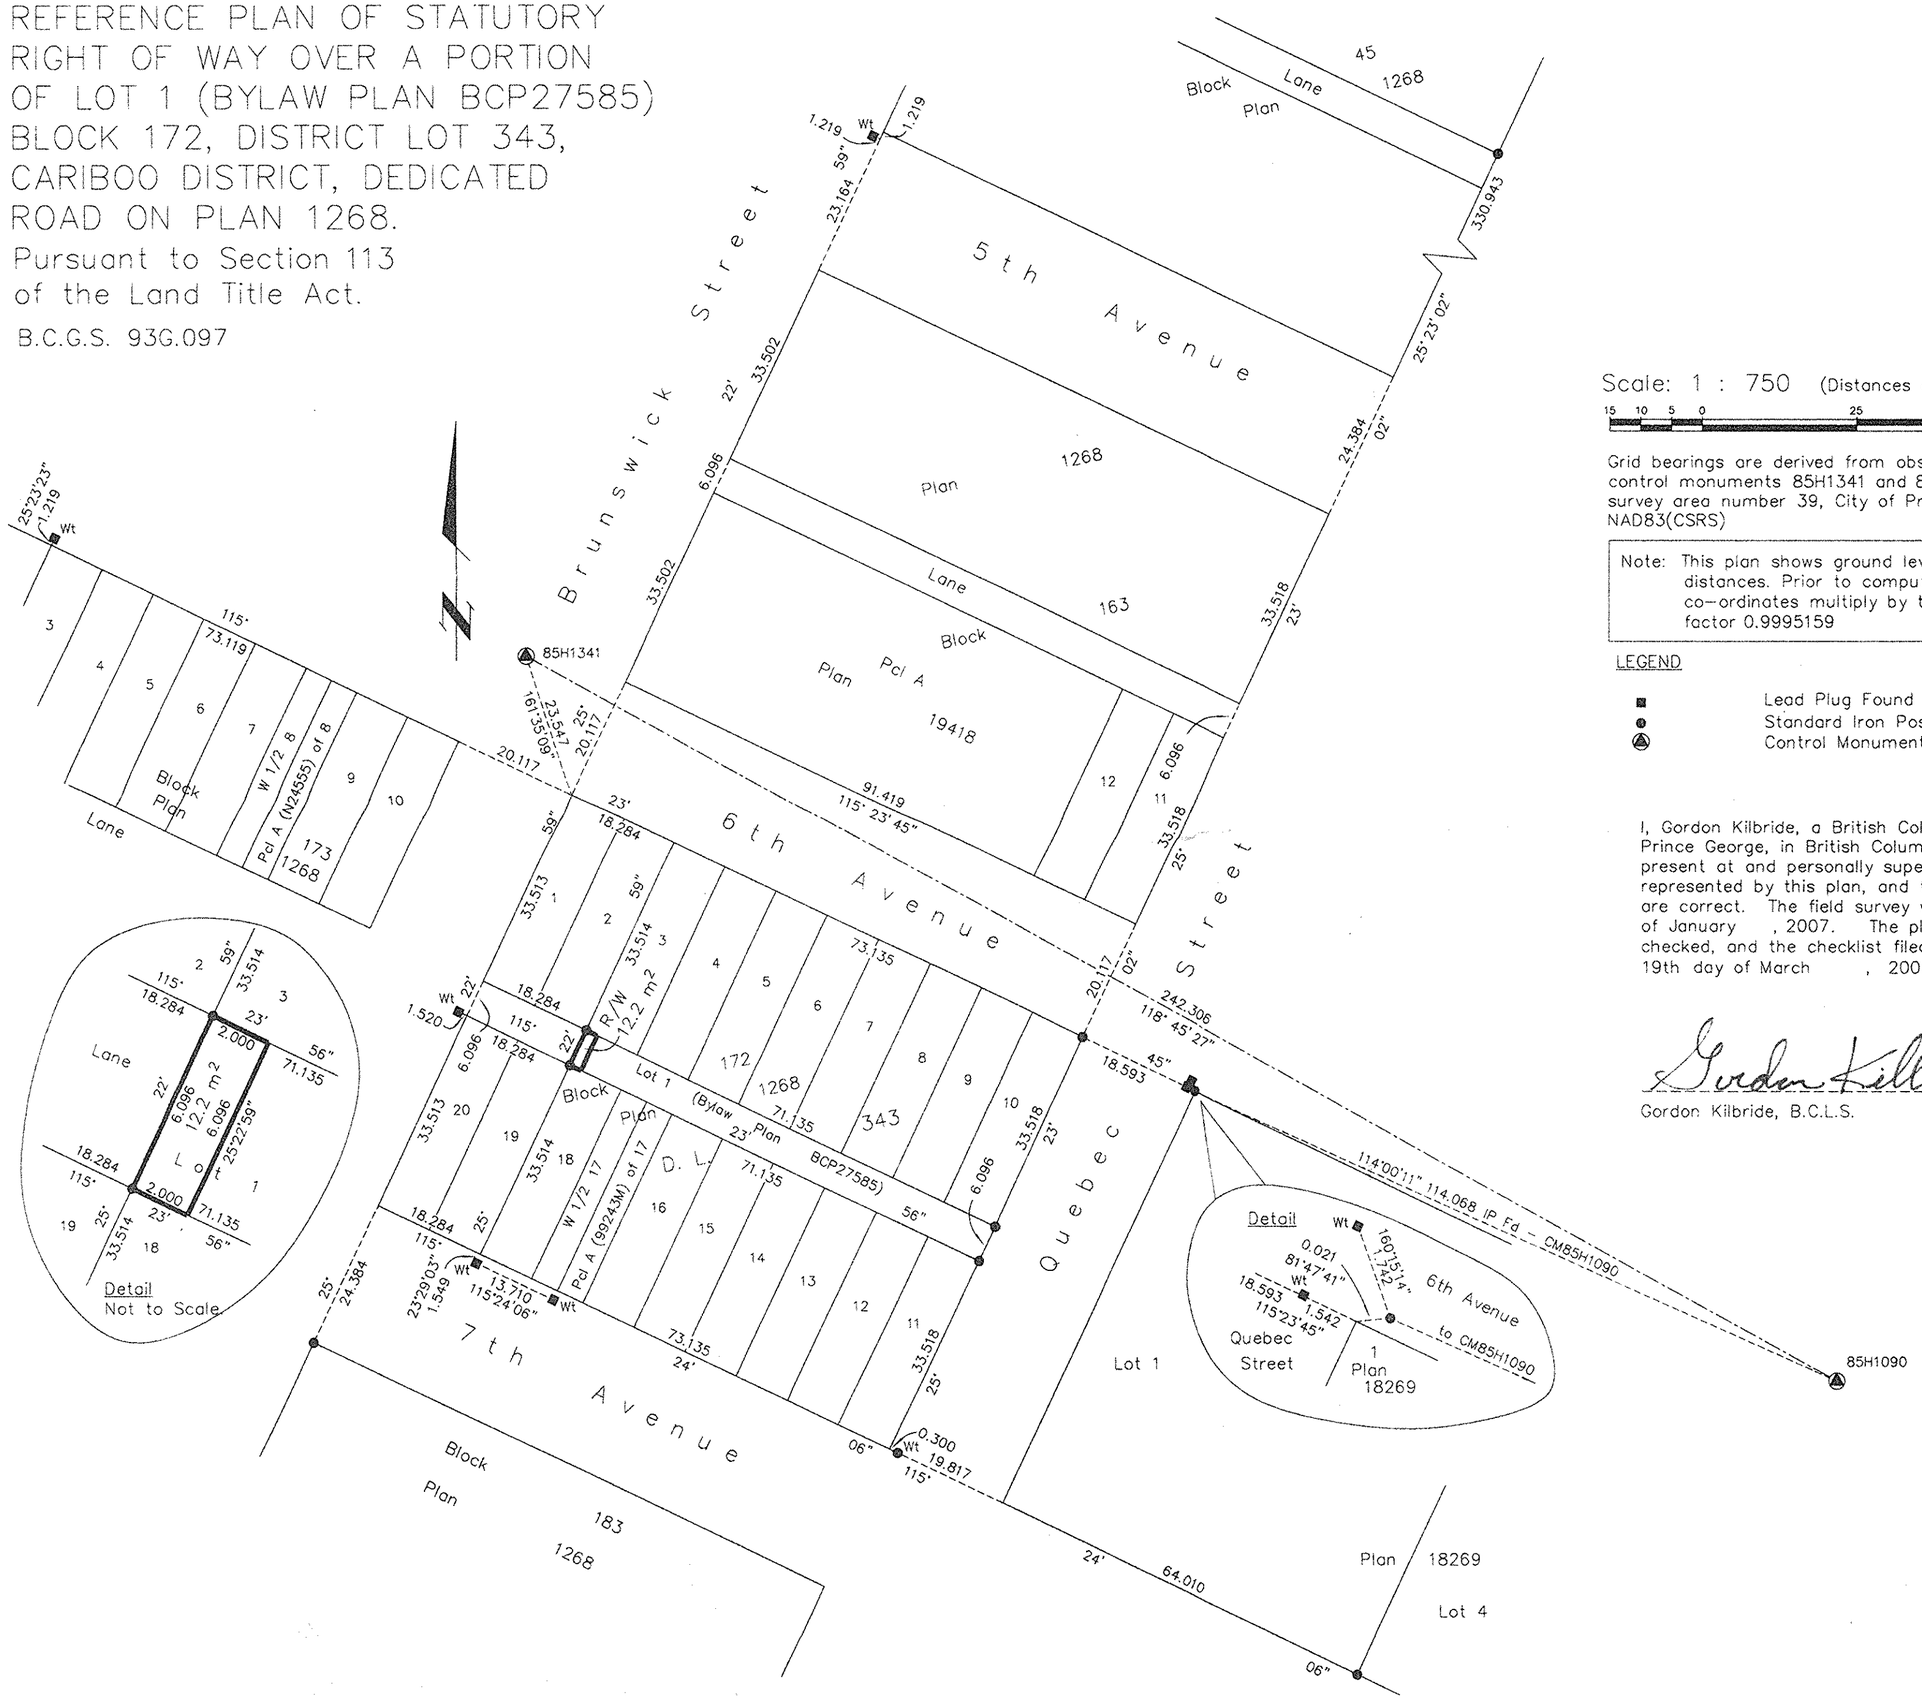

Scale: 1 : 750 (Distances are in metres)

15 10 5 0 25 50

Grid bearings are derived from observations between control monuments 85H1341 and 85H1090, integrated survey area number 39, City of Prince George, B.C. NAD83(CSRS)

Note: This plan shows ground level measured distances. Prior to computation of U.T.M. co-ordinates multiply by the combined factor 0.9995159

LEGEND

- Lead Plug Found
- Standard Iron Post Found
- Control Monument Found

I, Gordon Kilbride, a British Columbia Land Surveyor, of Prince George, in British Columbia, certify that I was present at and personally superintended the survey represented by this plan, and that the survey and plan are correct. The field survey was completed on the 19th day of January , 2007. The plan was completed and checked, and the checklist filed under #62071 , on the 19th day of March , 2007.

Gordon Kilbride

Gordon Kilbride, B.C.L.S.

This plan lies within the Fraser-Fort George Regional District.

McElhanney
McElhanney Associates
Land Surveying Ltd.
Prince George, B.C.
Ph: (250) 562-1196 Fax: 563-1941

F.B.- XM 65	D.L.- 343(172)	File No. -5462-06