PLAN NO. BCP 38533

Deposited in the Land Title Office at New Westminster this 8 day of OCTOBER 2008.

REGISTRAR BB1015020

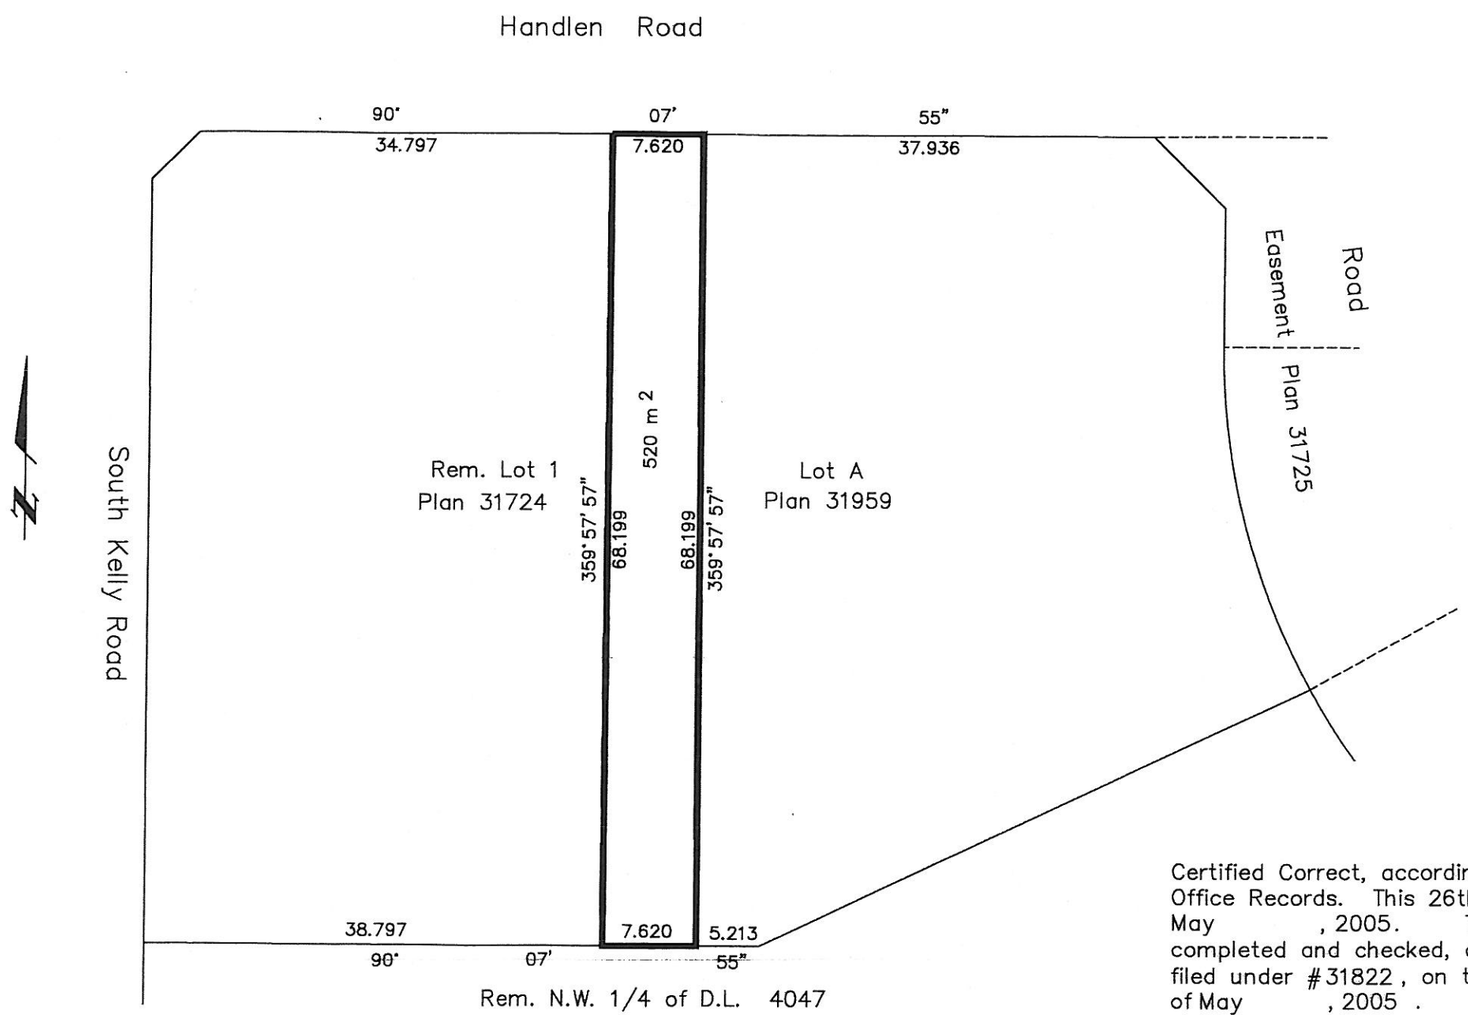

EXPLANATORY PLAN OF EASEMENT WITHIN LOT 1, DISTRICT LOT 4047, CARIBOO DISTRICT, PLAN 31724, EXCEPT PLAN 31959.

Pursuant to Section 99 of the Land Title Act.
B.C.G.S. 93G.097

Scale: 1 : 500 (Distances are in metres)

5 0 20 40

Certified Correct, according to Land Title Office Records. This 26th day of May , 2005. The plan was completed and checked, and the checklist filed under #31822, on the 27th day of May , 2005 .

Dale Keown, B.C.L.S.

This plan lies within the Fraser–Fort George Regional District.

KILBRIDE LAND SURVEYING LTD.
British Columbia Land Surveyors
Prince George, B.C.
Ph: (250) 562–1196 Fax: 562–3656

F.B.–	D.L.– 4047	File No. – 050170