REFERENCE PLAN OF STATUTORY RIGHT OF WAY OVER PART OF LOT 1, DL 925, CARIBOO DISTRICT, PLAN BCP 49624.

BCGS 93G.087

PURSUANT TO SECTION 113 OF THE LAND TITLE ACT.

THE INTENDED PLOT SIZE OF THIS PLAN IS 432mm IN WIDTH BY 560mm IN HEIGHT (C SIZE) WHEN PLOTTED AT A SCALE OF 1:750

15m 0 15 30 45

ALL DISTANCES ARE GROUND LEVEL AND SHOWN IN METRES AND DECIMALS THEREOF, UNLESS OTHERWISE INDICATED.

LEGEND

- ● DENOTES STANDARD IRON POST FOUND
- ○ DENOTES STANDARD IRON POST PLACED

GRID BEARINGS ARE DERIVED FROM PREVIOUSLY INTEGRATED PLAN BCP_____, INTEGRATED SURVEY AREA NUMBER 39, CITY OF PRINCE GEORGE, BC NAD83 (CSRS).

NOTE:
THIS PLAN SHOWS ONE OR MORE WITNESS POSTS WHICH ARE SET ALONG THE PRODUCTION OF THE PROPERTY BOUNDARIES UNLESS OTHERWISE NOTED.

PLAN BCP 49625

DEPOSITED IN THE LAND TITLE OFFICE AT NEW WESTMINISTER, BC THIS 23 DAY OF November, 2011.

REGISTRAR

Mf-BB1355712

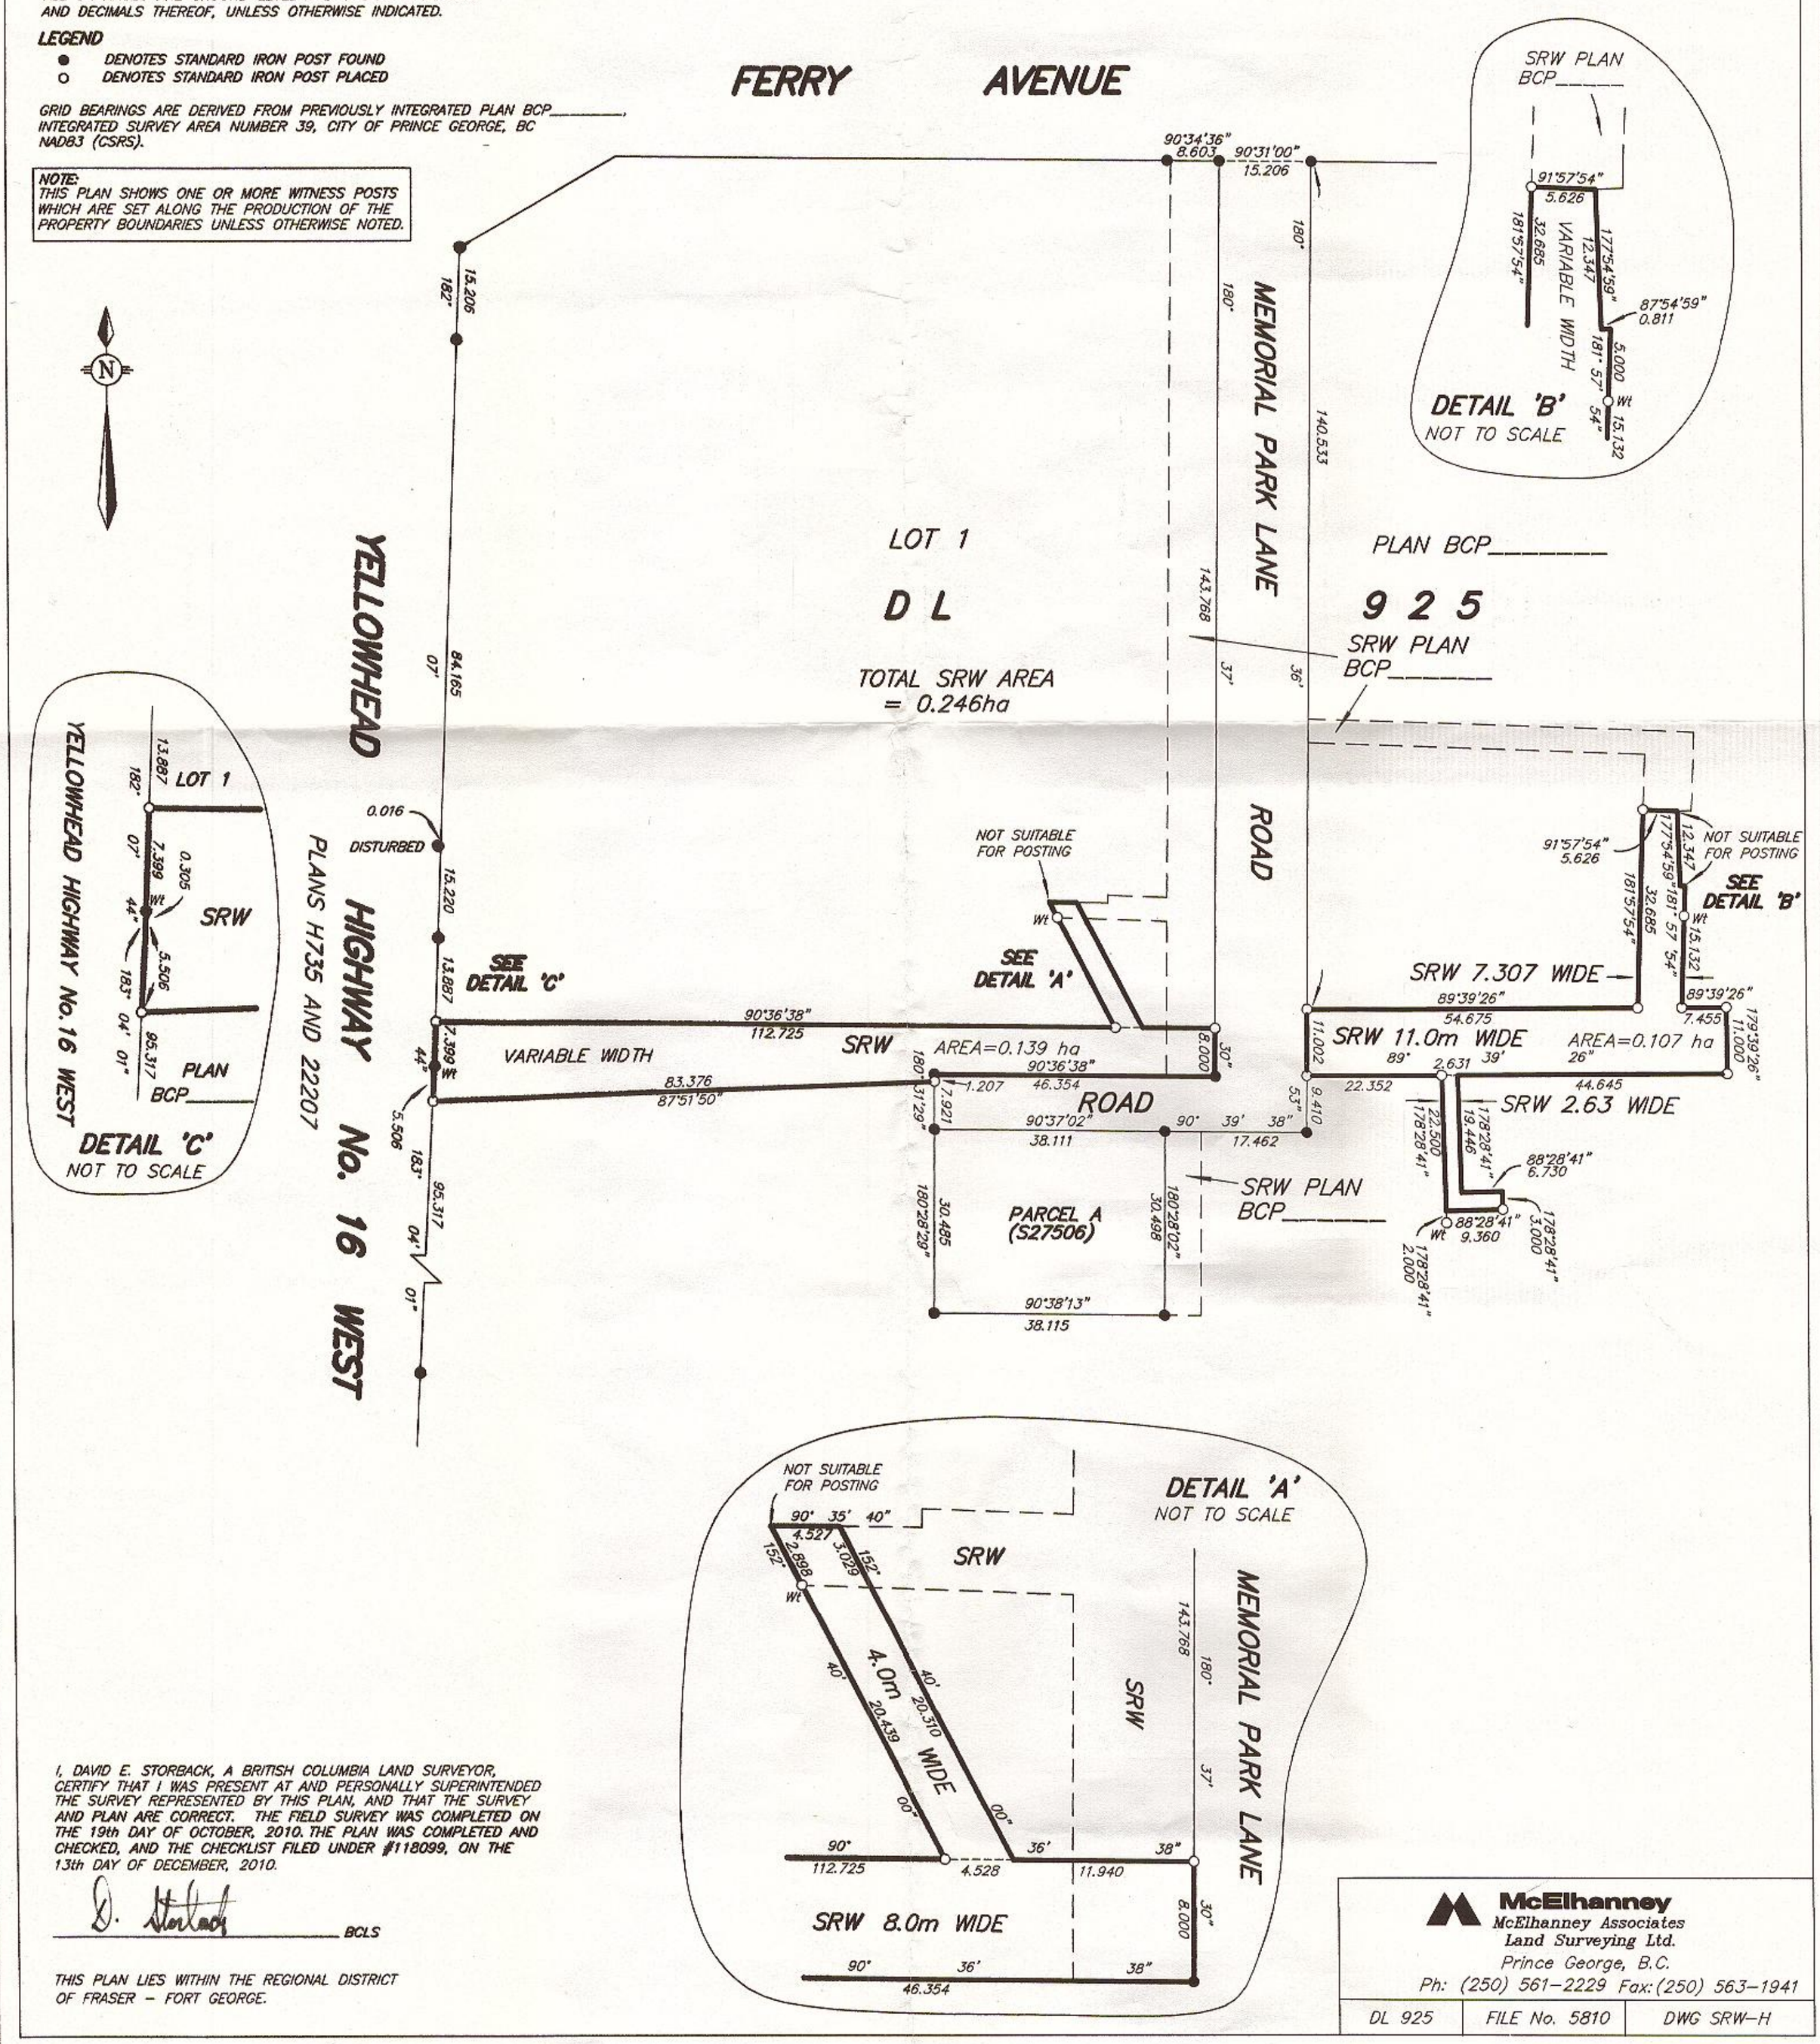

I, DAVID E. STORBACK, A BRITISH COLUMBIA LAND SURVEYOR, CERTIFY THAT I WAS PRESENT AT AND PERSONALLY SUPERINTENDED THE SURVEY REPRESENTED BY THIS PLAN, AND THAT THE SURVEY AND PLAN ARE CORRECT. THE FIELD SURVEY WAS COMPLETED ON THE 19th DAY OF OCTOBER, 2010. THE PLAN WAS COMPLETED AND CHECKED, AND THE CHECKLIST FILED UNDER #118099, ON THE 13th DAY OF DECEMBER, 2010.

D. Storback BCLS

THIS PLAN LIES WITHIN THE REGIONAL DISTRICT OF FRASER – FORT GEORGE.

McElhanney
McElhanney Associates
Land Surveying Ltd.
Prince George, B.C.
Ph: (250) 561-2229 Fax: (250) 563-1941

DL 925	FILE No. 5810	DWG SRW-H

ORIGINAL