PLAN OF SUBDIVISION OF PART OF LOT 8, DISTRICT LOT 2424, CARIBOO DISTRICT, PLAN 15996.

PLAN EPP14823

BCGS 93J.006

THIS PLAN LIES WITHIN INTEGRATED SURVEY AREA No. 29, PRINCE GEORGE, NAD83 (CSRS)

THE INTENDED PLOT SIZE OF THIS PLAN IS 432mm IN WIDTH BY 560mm IN HEIGHT (C SIZE) WHEN PLOTTED AT A SCALE OF 1:500

10m 0 10 20 30 40m

LEGEND

GRID BEARINGS ARE DERIVED FROM OBSERVATIONS BETWEEN CONTROL MONUMENTS 86H1704 and 86H1803

- CONTROL MONUMENT FOUND
- DENOTES STANDARD IRON POST PLACED
- DENOTES STANDARD IRON POST PLACED
- DENOTES TRAVERSE HUB PLACED

THIS PLAN SHOWS HORIZONTAL GROUND-LEVEL DISTANCES EXCEPT WHERE OTHERWISE NOTED. TO COMPUTE GRID DISTANCES, MULTIPLY GROUND-LEVEL DISTANCES BY COMBINED FACTOR 0.9994865.

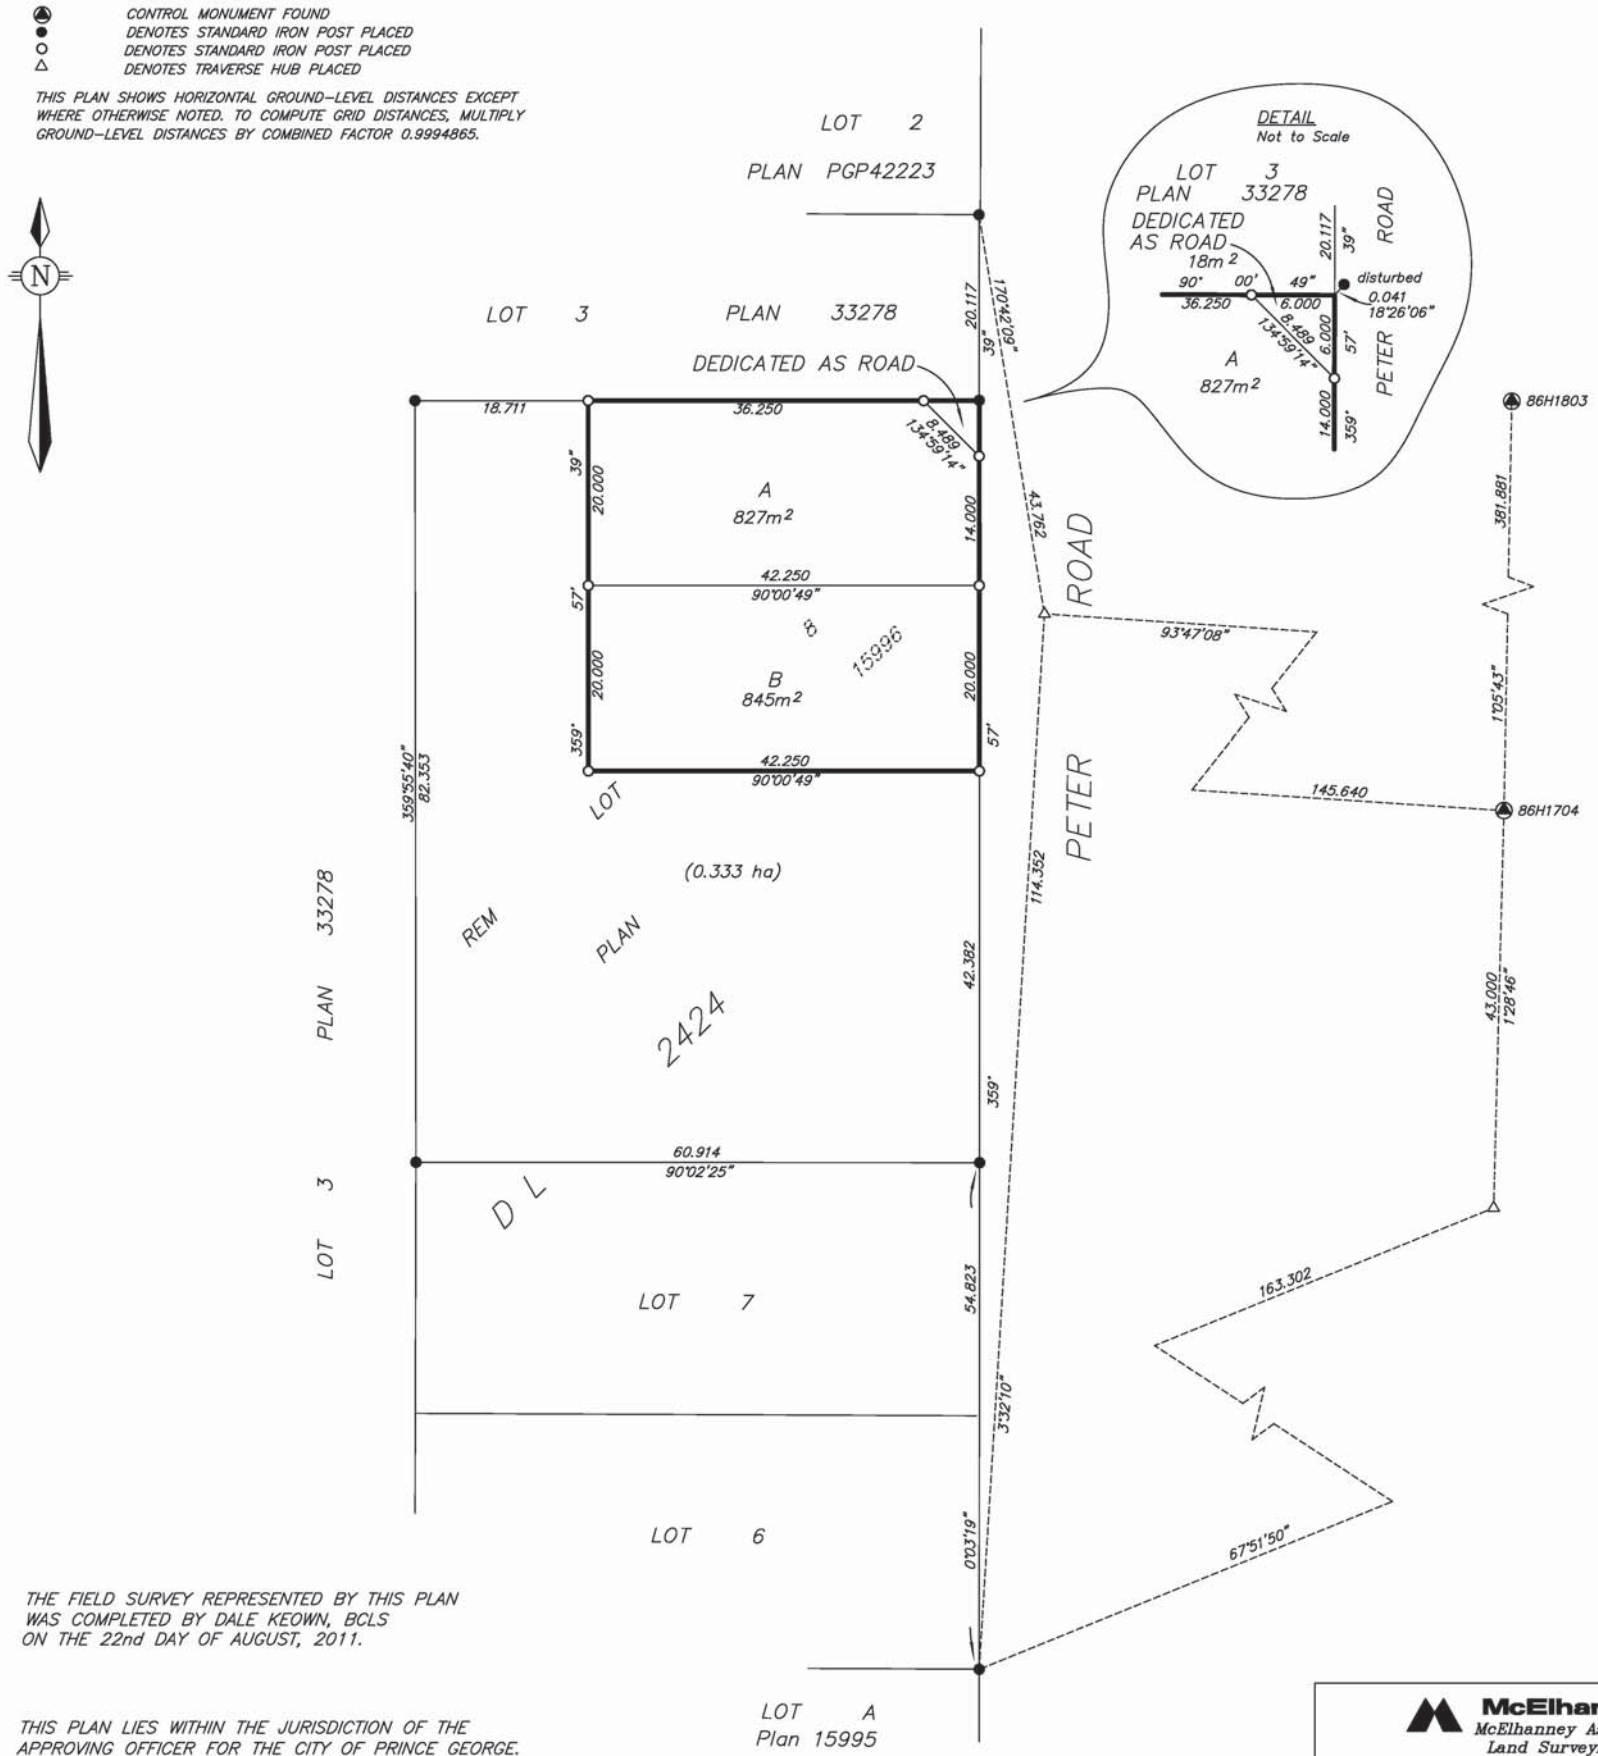

THE FIELD SURVEY REPRESENTED BY THIS PLAN WAS COMPLETED BY DALE KEOWN, BCLS ON THE 22nd DAY OF AUGUST, 2011.

THIS PLAN LIES WITHIN THE JURISDICTION OF THE APPROVING OFFICER FOR THE CITY OF PRINCE GEORGE.
CPG File: SD100358

THIS PLAN LIES WITHIN THE REGIONAL DISTRICT OF FRASER – FORT GEORGE.

McElhanney
McElhanney Associates
Land Surveying Ltd.
Prince George, B.C.
E-mail: pgmals@mcelhanney.com
Ph: (250) 561-2229 Fax: (250) 563-1941

DL- 2424		File No. - 5938
		September 21, 2011