REFERENCE PLAN OF COVENANT WITHIN PART OF LOTS 25 TO 28 INCLUSIVE, DISTRICT LOT 1605, CARIBOO DISTRICT, PLAN EPP41947.

PLAN EPP42930

PURSUANT TO SECTION 99(1)(e) OF THE LAND TITLE ACT.

BCGS 93G.087

INTEGRATED SURVEY AREA No. 39, PRINCE GEORGE, NAD83 (CSRS)

THE INTENDED PLOT SIZE OF THIS PLAN IS 560mm IN WIDTH BY 432mm IN HEIGHT (C SIZE) WHEN PLOTTED AT A SCALE OF 1:500

10m 0 10 20 30 40m

ALL DISTANCES ARE HORIZONTAL GROUND–LEVEL AND ARE SHOWN IN METRES AND DECIMALS THEREOF, UNLESS OTHERWISE INDICATED.

LEGEND

GRID BEARINGS ARE DERIVED FROM PREVIOUSLY INTEGRATED PLAN EPP41947.

■ LEAD PLUG FOUND
● STANDARD IRON POST FOUND
○ STANDARD IRON POST PLACED
Req'd REQUIRED

NOTE: THIS PLAN SHOWS ONE OR MORE WITNESS POSTS WHICH ARE NOT SET ON THE TRUE CORNER(S).

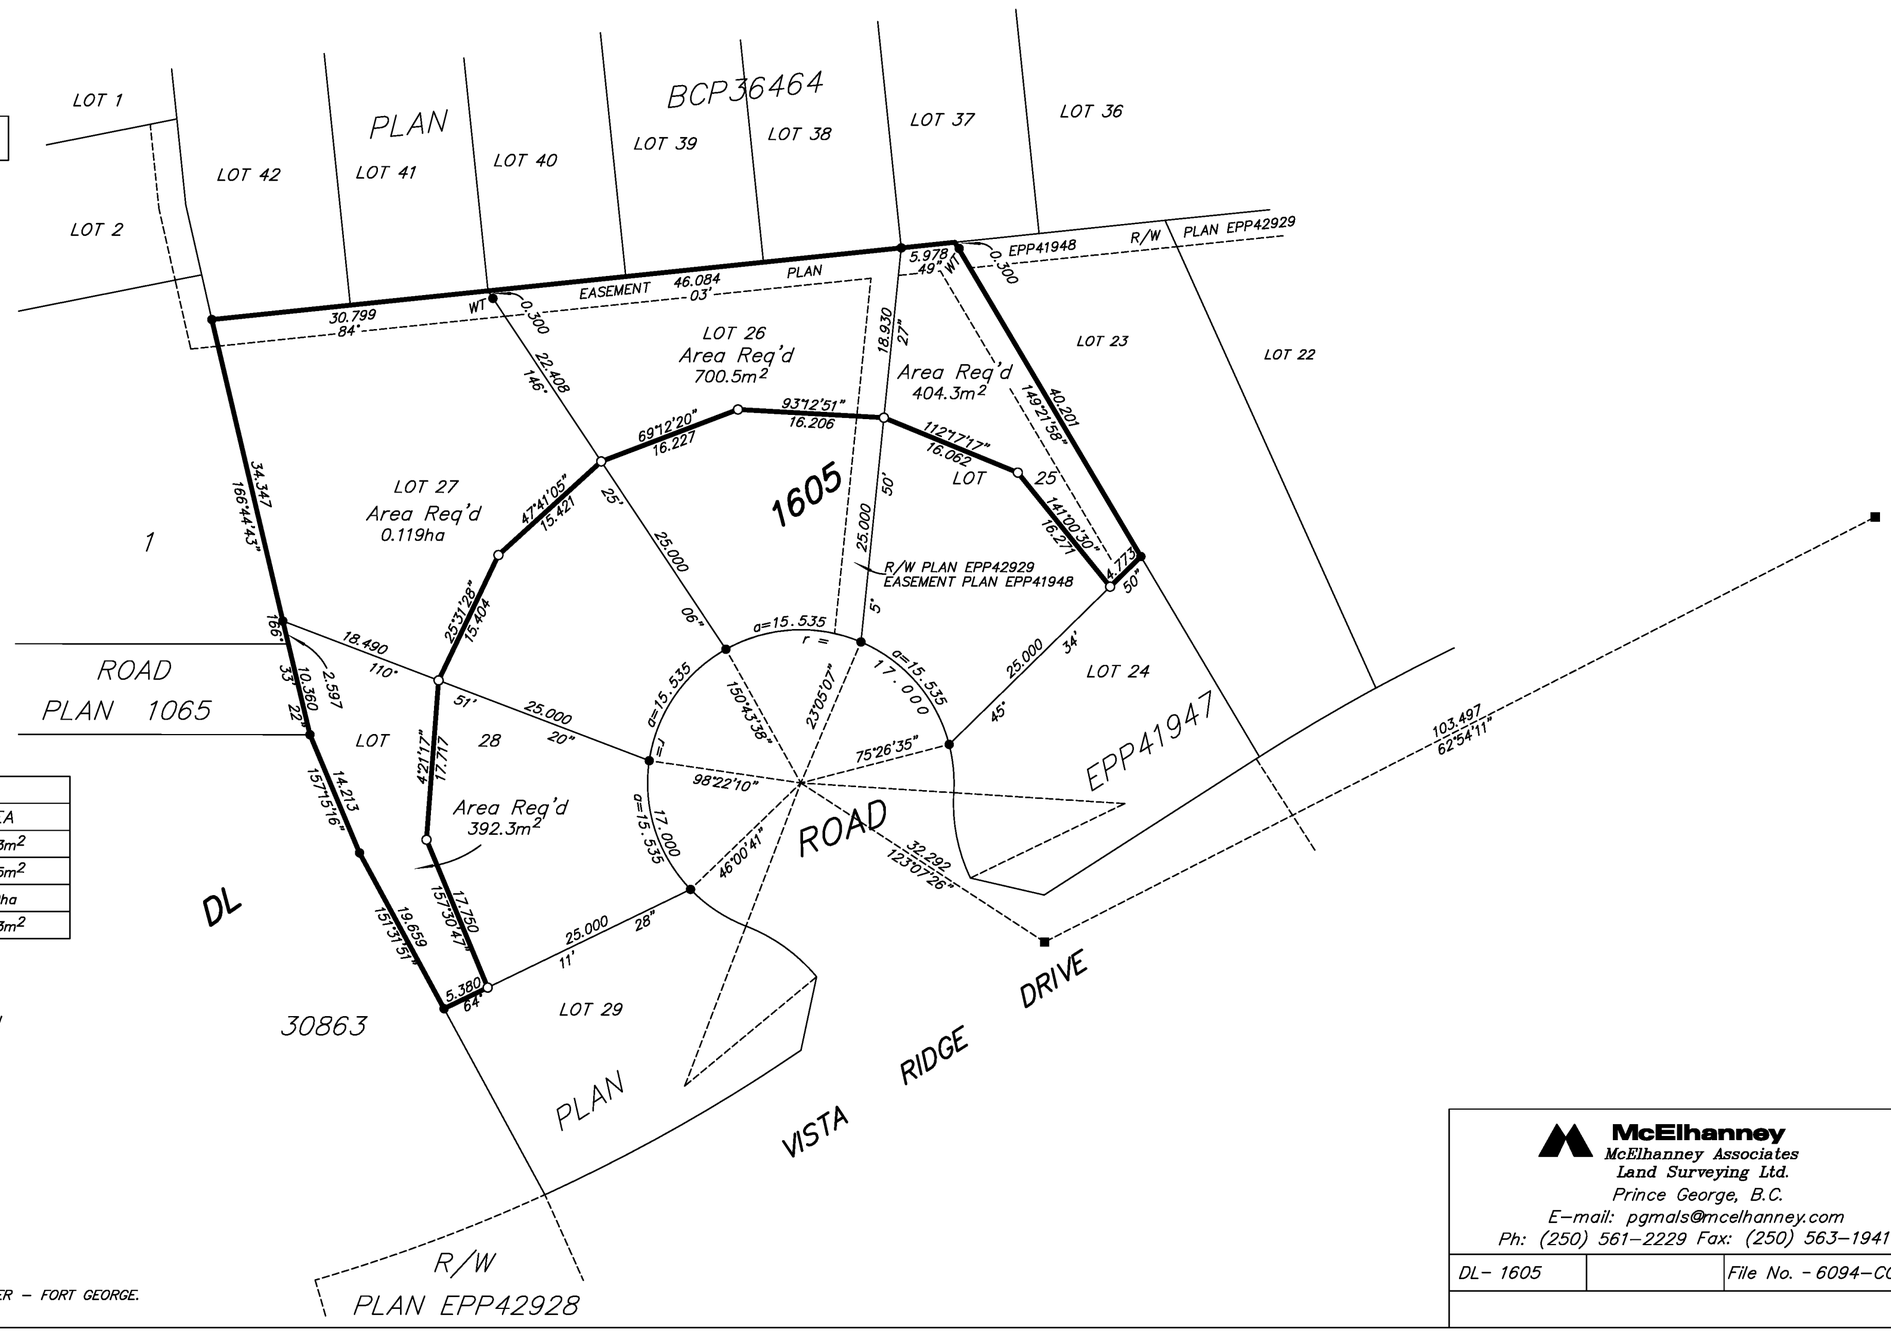

BOOK OF REFERENCE	
DESCRIPTION	AREA
Lot 25, Plan EPP41947	404.3m²
Lot 26, Plan EPP41947	700.5m²
Lot 27, Plan EPP41947	0.119ha
Lot 28, Plan EPP41947	392.3m²

THE FIELD SURVEY REPRESENTED BY THIS PLAN WAS COMPLETED ON THE 8th DAY OF NOVEMBER, 2014.
DALE KEOWN, BCLS 468

THIS PLAN LIES WITHIN THE REGIONAL DISTRICT OF FRASER – FORT GEORGE.

McElhanney
McElhanney Associates
Land Surveying Ltd.
Prince George, B.C.
E–mail: pgmals@mcelhanney.com
Ph: (250) 561–2229 Fax: (250) 563–1941

DL– 1605 | File No. – 6094–COV