SUBDIVISION PLAN
OF THE SOUTH HALF OF THE N.W. 1/4 OF DISTRICT LOT 754

CARIBOO DISTRICT—BRITISH COLUMBIA.

SCALE: 1" = 200'.

Bearings are Astronomic, derived from the West Boundary of Lot 2003.
OP Denotes an Old Wood Post, found.
OIP Denotes an Iron Pin, found.
IP Denotes an Iron Pin set on this Survey.

PLAN No 10486

Deposited in the Land Registry Office in Kamloops, this 29th day of MARCH 1960

REGISTRAR

I, F. P. Burden of Prince George, a British Columbia Land Surveyor, make oath and say that I was present at and did personally superintend the survey represented by this plan, and that the survey and plan are correct.

The said Survey was completed on the 13th day of Aug, 1959.

Sworn before me at Prince George, this 14th day of August 1959.

F. P. Burden

A Commissioner for taking Affidavits within the Province of British Columbia.

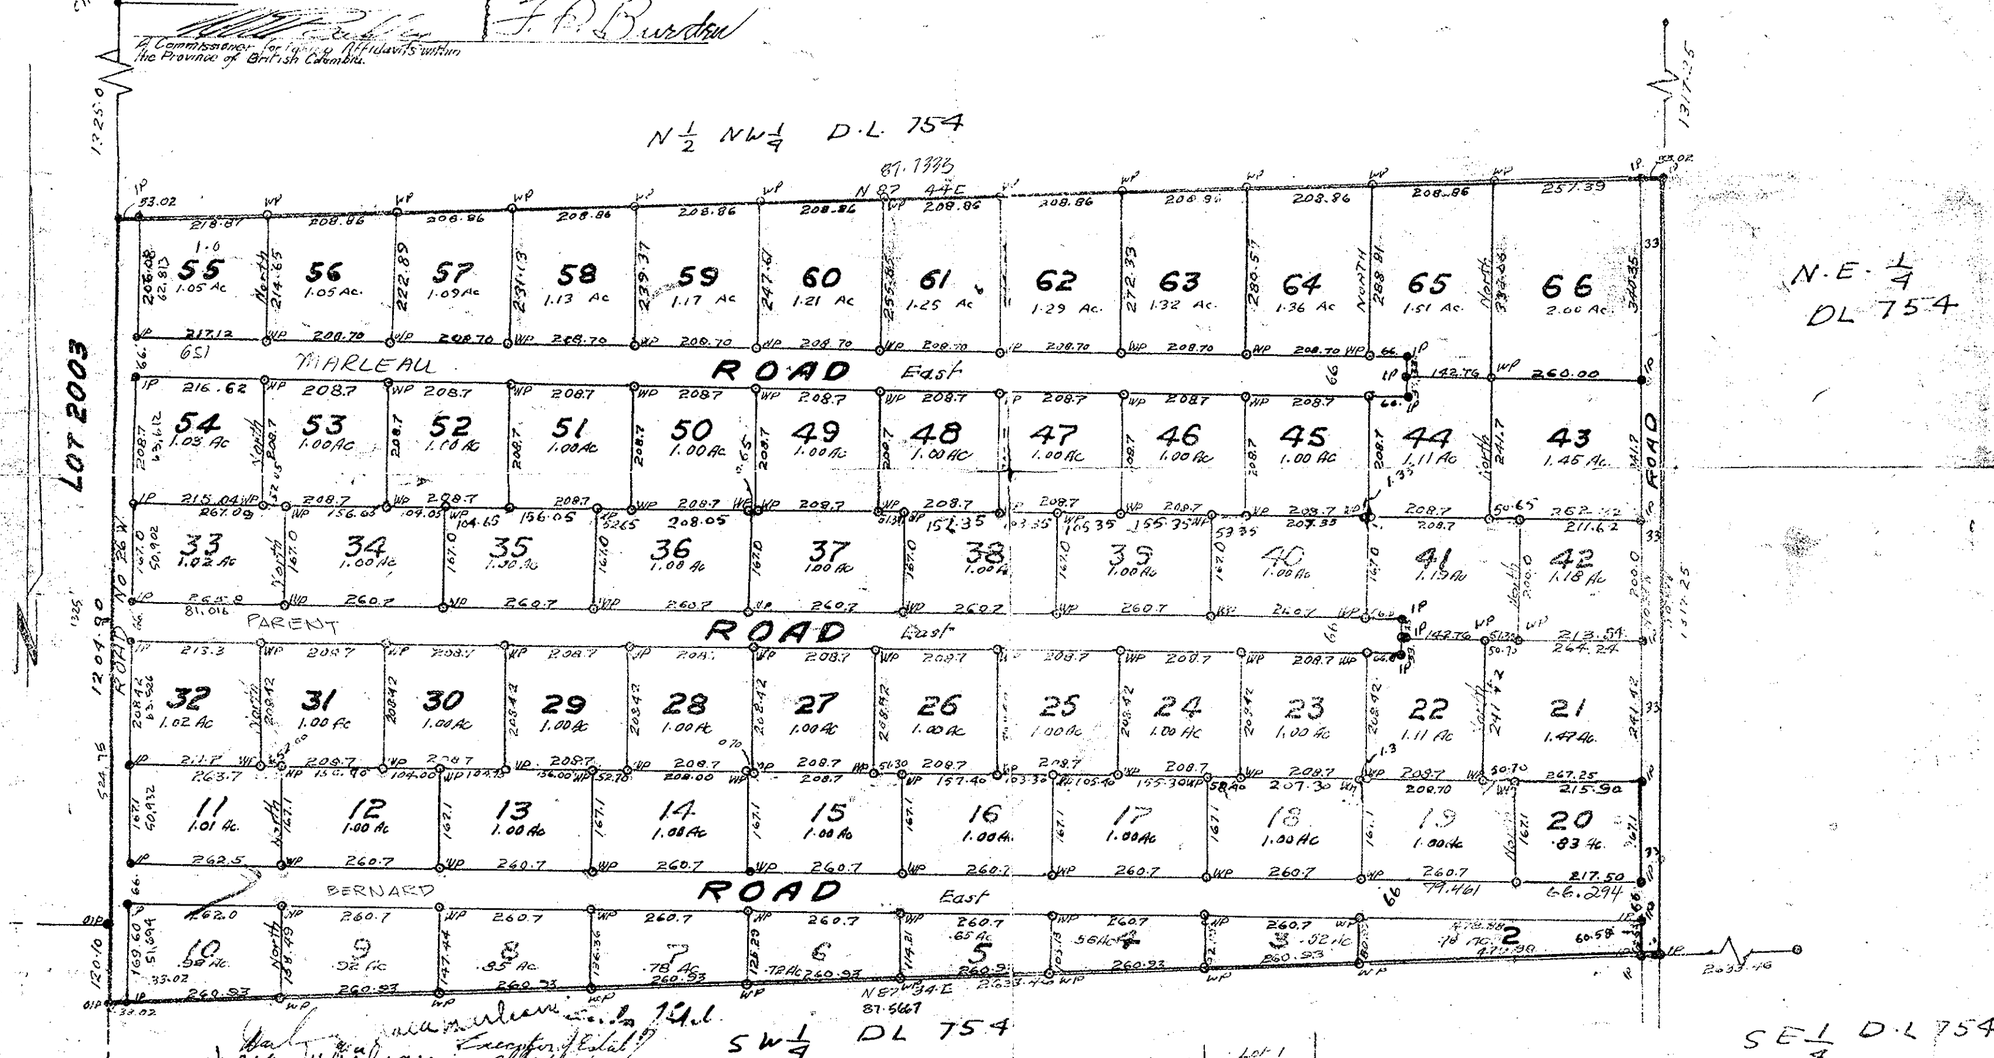

Signature of Registered Owner

Witness to Signature of Owner

BENIFICIARY

WITNESS

Approved under the "Land Registry Act" this 18th day of FEBRUARY 1960

Approving Officer, Department of Highways

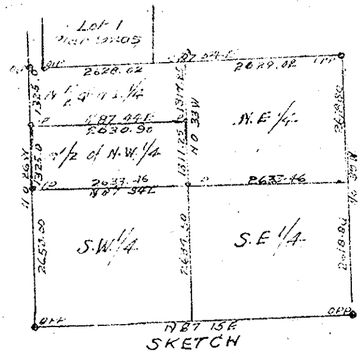

SKETCH KEY PLAN

oblique 10

1980 / 130749