Plan of Subdivision of Lot 18, Plan 9563, District Lot 2424, Cariboo District

Scale 1" = 100'

PLAN 11003

Deposited in the Land Registry Office at Kamloops, B.C., this 3rd day of November 1960.

Registrar

Legend

Bearings are astronomic and are derived from the South boundary of Lot 18, Plan 9563, as S. 89°54' E.

Old iron posts found shown • OIP

Iron posts set shown • IP

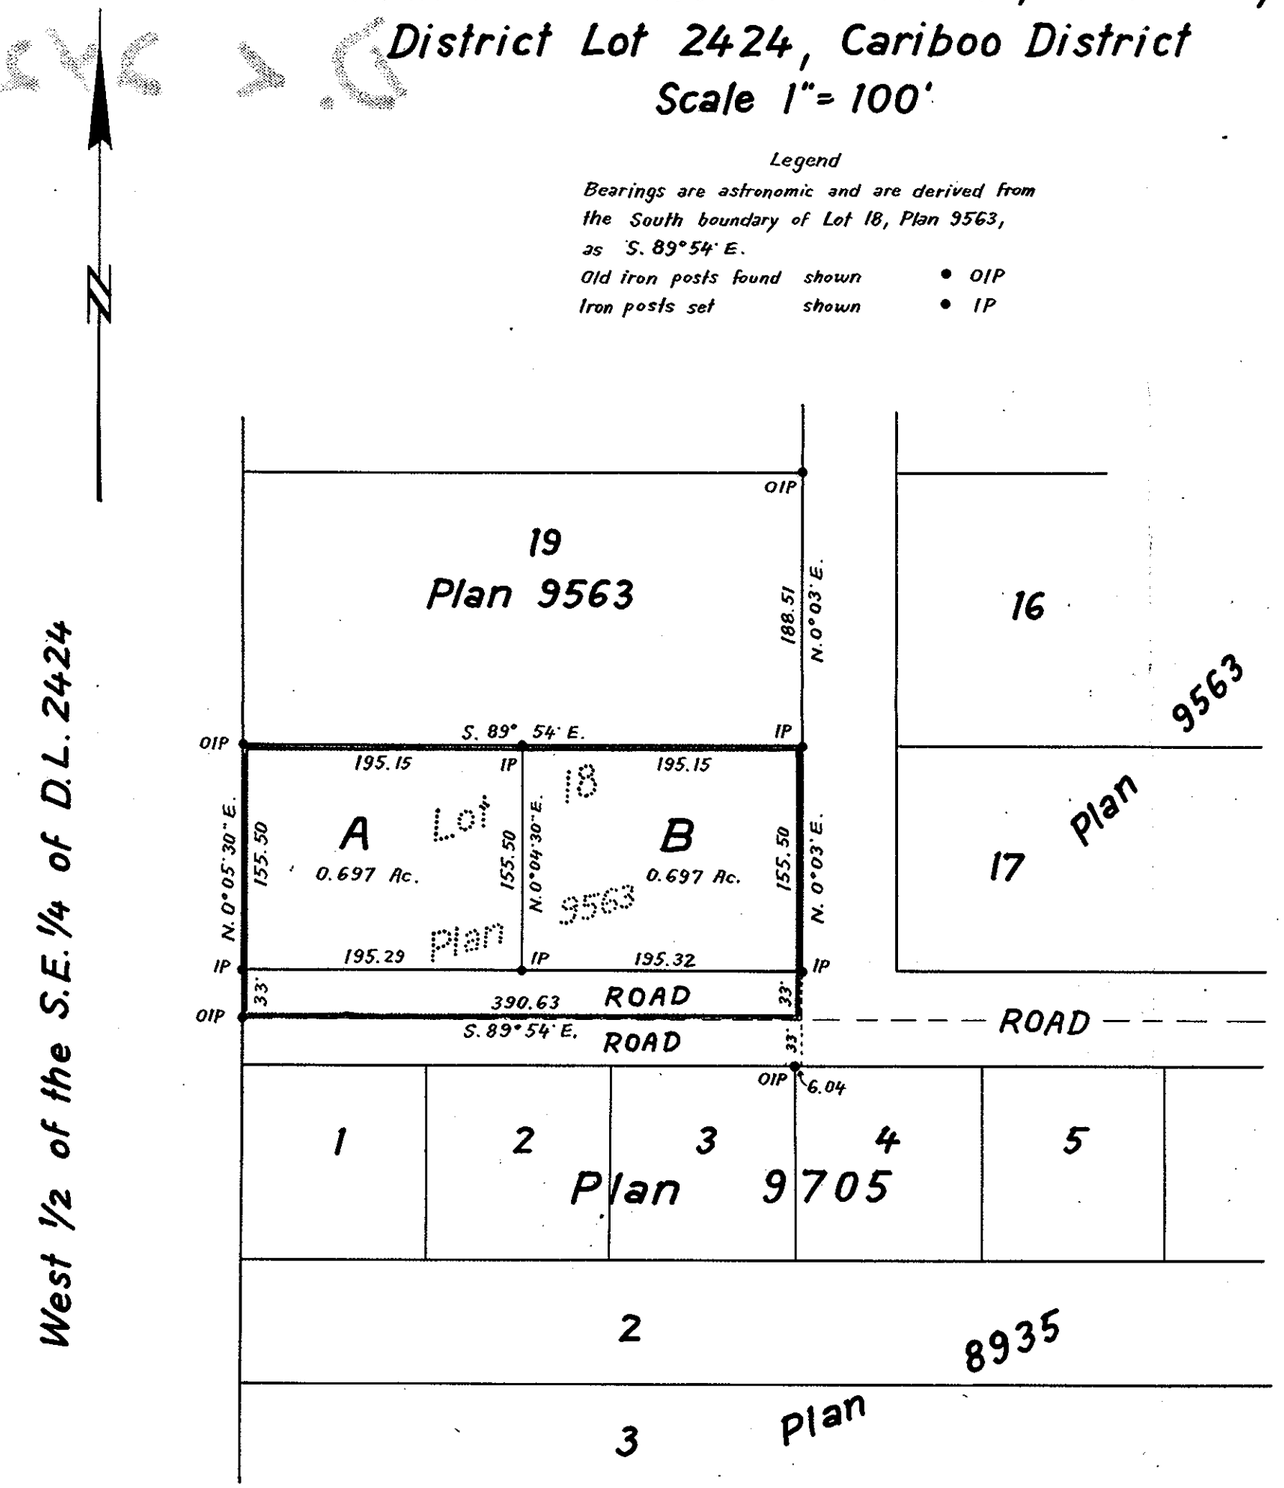

I, R.J. Goble, of the city of Prince George, British Columbia Land Surveyor, make oath and say that I was present at and did personally superintend the survey represented by this plan and that the survey and plan are correct. The said survey was completed on the 15th day of September 1960

B.C.L.S.

Sworn before me at the city of Prince George this 23 day of September 1960

A Commissioner for taking affidavits within British Columbia

Archibald M Weir

Elsa Freida Weir

owner

witness

Approved under the Land Registry Act this 11th day of OCTOBER 1960.

Approving Officer
Dept. of Highways, Victoria, B.C.

McWilliam-Whyte-Serle & Goble
British Columbia Land Surveyors

Ref. No. 60132