23 K 23

PLOTTED HN.

PLAN No. 11535

Deposited in the LAND REGISTRY OFFICE at KAMLOOPS B.C. this 12th day of June 1961

REGISTRAR

PLAN OF SUBDIVISION OF PART OF BLOCK 'C' OF DL. 1574 - Cariboo District Plan No. 8540

SCALE: 100 ft. = 1 in.

Bearings are astronomic derived from West and (part) North boundary of Block 'C' Plan No. 8540

Old iron stakes shewn • OIP
Iron stakes set shewn • IP

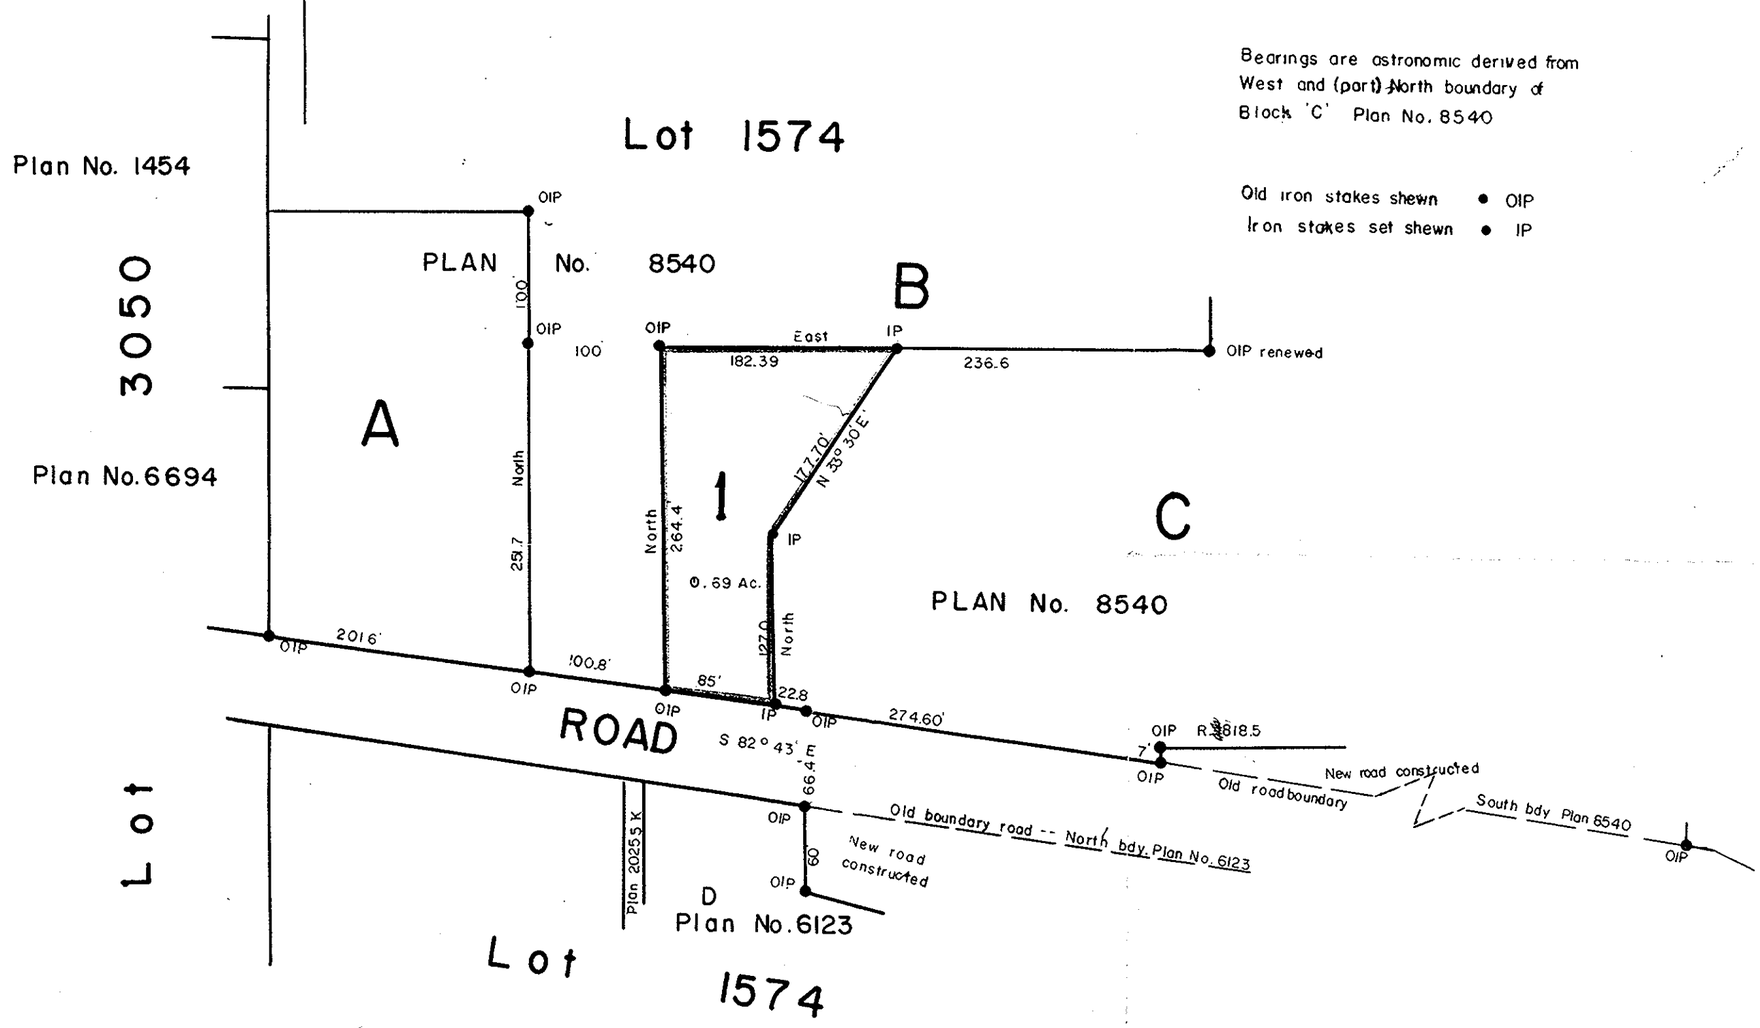

APPROVED UNDER THE LAND REGISTRY ACT THIS 29th DAY OF MAY, 1961

Approving Officer - Dept. of Highways

OWNER

WITNESS

I J.A.F. Campbell of city of Prince George a British Columbia land surveyor make oath and say that I was present at and did personally superintend the survey represented by this plan and that the plan and survey are correct. The said survey was completed on 18th. day of April 1961

Sworn before me this 13th day of April 1961

J.A.F. Campbell

A. Commissioner for taking affidavits within British Columbia