LTB/CD/11/4/02

26-FF-226

PLAN PGP35435

Deposited in the Land Title office at Prince George, B.C. this 25 day of June 1991

W. I. Gandy
Registrar per dg

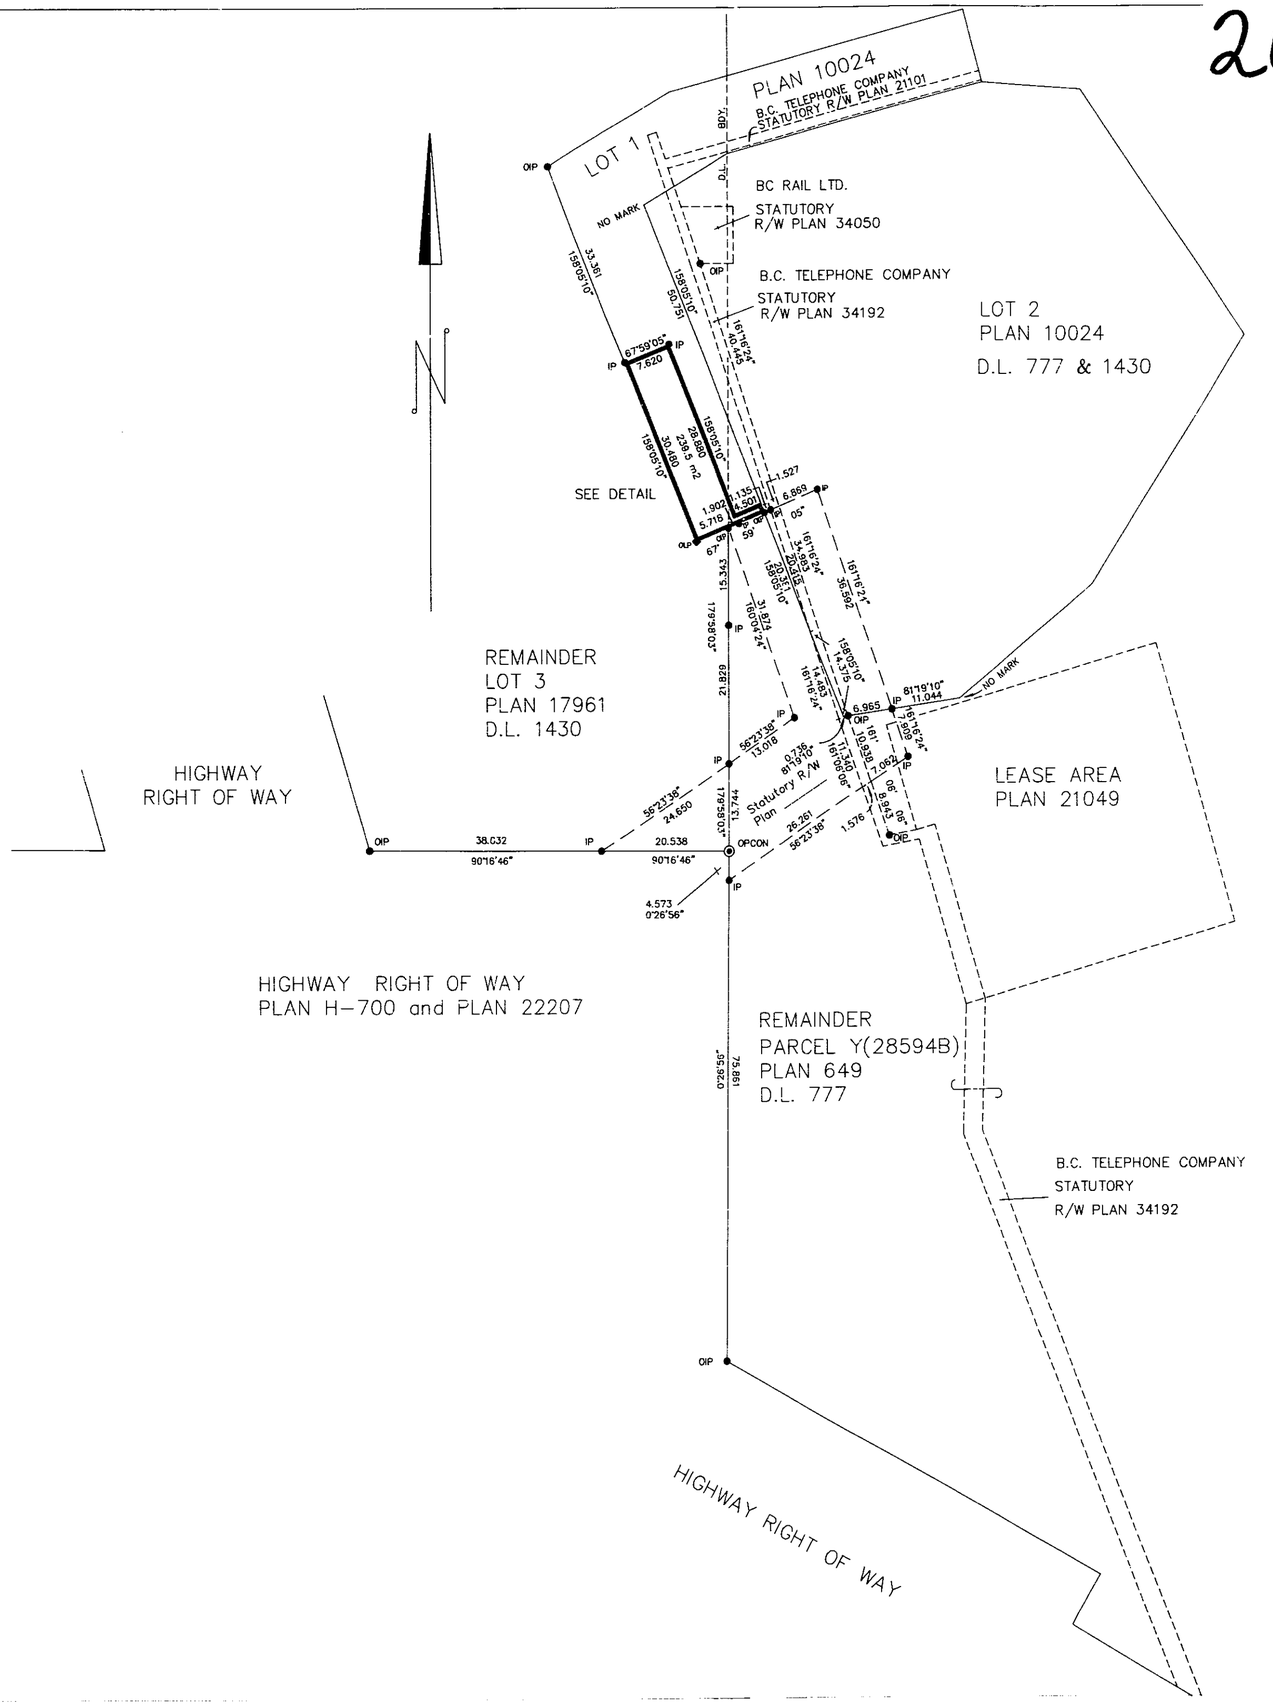

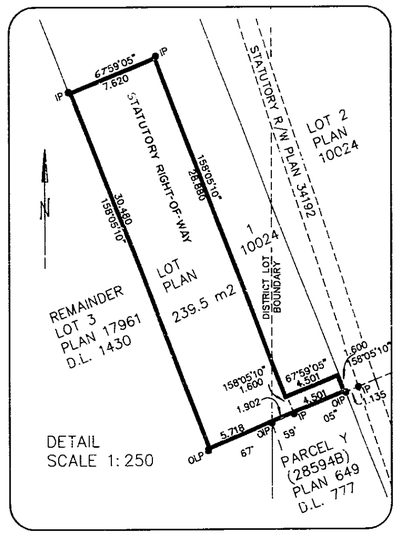

BRITISH COLUMBIA TELEPHONE COMPANY

PLAN OF STATUTORY RIGHT OF WAY
OVER A PORTION OF
LOT 1, PLAN 10024
DISTRICT LOTS 777 & 1430
CARIBOO DISTRICT

BCGS 93G.087

SCALE 1 : 500

5 0 5 10 15 20 25m.

Distances in metres and decimals thereof.

LEGEND:
Bearings are astronomic, and are derived from Plan 10024.
P CON _____ denotes standard rock post in concrete.
L.P. ------ denotes lead plug in rock boulder.
I.P. ------- denotes B.C.L.S iron post.set.
O. ------- denotes old.

BOOK OF REFERENCE

DESCRIPTION	AREA
PORTION OF LOT 1, PLAN 10024 D.L. 777 & 1430, CARIBOO DISTRICT	239.5 m2

I, Victor Bartell, a British Columbia Land Surveyor of Prince George in British Columbia, certify that I was present at and personally superintended the survey represented by this plan and that the survey and plan are correct. The survey was completed on the 13th day of December , 1996.

Victor Bartell
Victor Bartell, B.C.L.S.

I hereby certify that this is a true copy of the Official Plan on deposit with the Surveyor General, Ministry of Crown Lands, and numbered
Plan 12 Tube 1536

For Deputy Surveyor General
Victoria, B.C. May 16, 1991

This Plan lies within the
Fraser Fort George Regional District

McWilliam Whyte Goble & Associates
Prince George, Kamloops, Smithers, Williams Lake
B.C. LAND SURVEYORS Phone 562-1196

REFERENCE NO. 89808 (CROWN)