PLOTTED HK

PLAN NO. PGP ~~36810~~

Deposited in the Land Title Office at Prince George this 22 day of December 1992

WGG
REGISTRAR

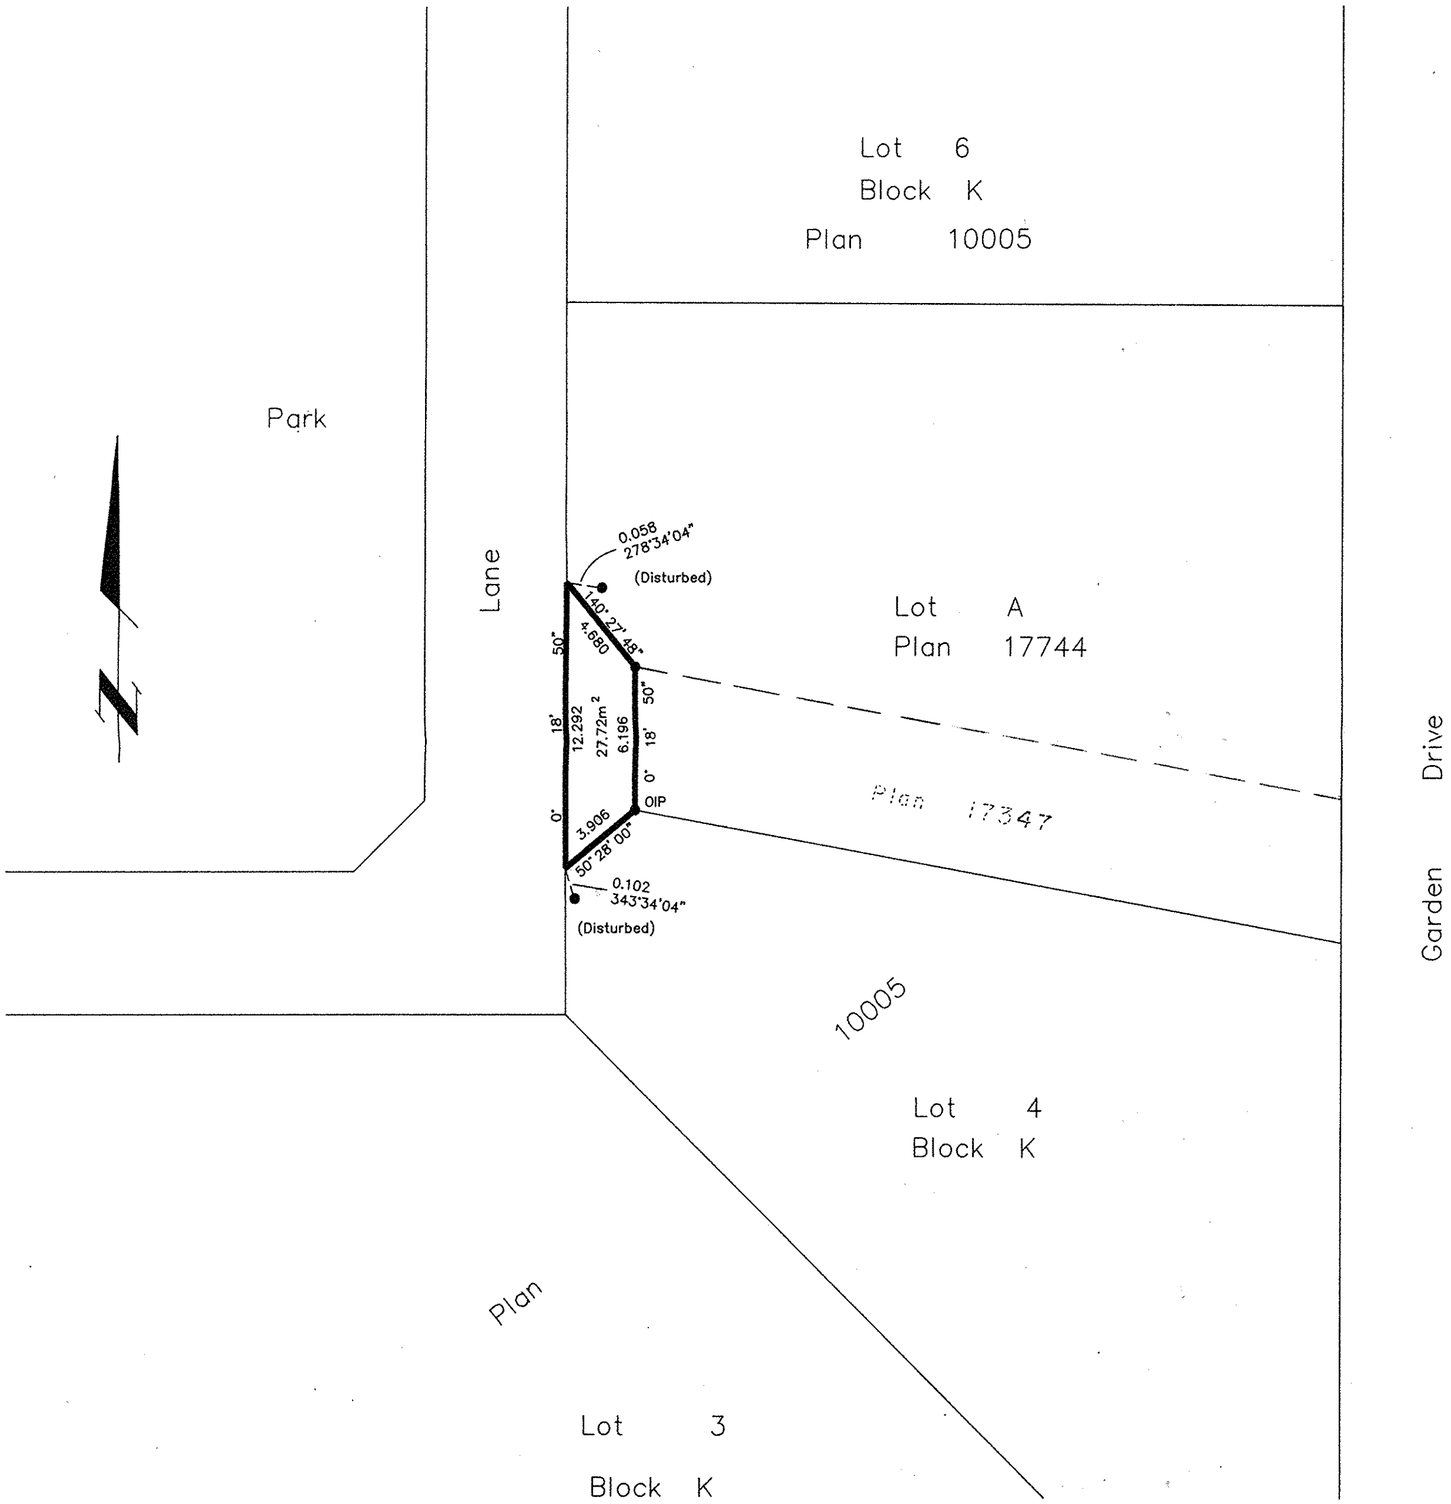

PLAN TO ACCOMPANY CITY OF PRINCE GEORGE BY-LAW 5864 CLOSING LANE ADJACENT TO LOT 4, BLOCK K, PLAN 10005 and LOT A, PLAN 17744, DISTRICT LOT 936, CARIBOO DISTRICT.

B.C.G.S. 93G.097

Scale: 1 : 200 (Distances are in metres)

5 0 5 10

Bearings are astronomic, derived from Plan 10005

LEGEND

● OIP	Standard Iron Post Found
○ IP	Standard Iron Post Placed
O	Denotes old

I, Gordon Kilbride, a British Columbia Land Surveyor of Prince George in British Columbia, certify that I was present at and personally superintended the survey represented by this plan and that the survey and plan are correct. The survey was completed on the 17th day of October , 1990.

Gordon Kilbride
Gordon Kilbride, B.C.L.S.

This plan lies within the Fraser-Fort George Regional District.

KILBRIDE SURVEYS
British Columbia Land Surveyors
Prince George, B.C.
Ph: (604) 562-1196 Fax: 562-3656

F.B.- SE 48	D.L.- 936	REF. NO.- 90908-1