LTB/CD/11/4/02

26-FF-226

EXPLANATORY PLAN OF EASEMENT THROUGH
REM. OF LOT 1, PLAN 26941
DISTRICT LOT 2507
CARIBOO DISTRICT

PLAN No. PGP 37255

DEPOSITED IN THE LAND TITLE OFFICE
AT PRINCE GEORGE, B.C., THIS 13
DAY OF July, 19 93

W. G. Gandy
REGISTRAR

SCALE = 1 : 1000 B.C.G.S. 93G.096

0 10 20 30 40 50 60 70 80 90 100

DISTANCES ARE SHOWN IN METRES.

BEARINGS ARE DERIVED FROM PLAN PGP36482.

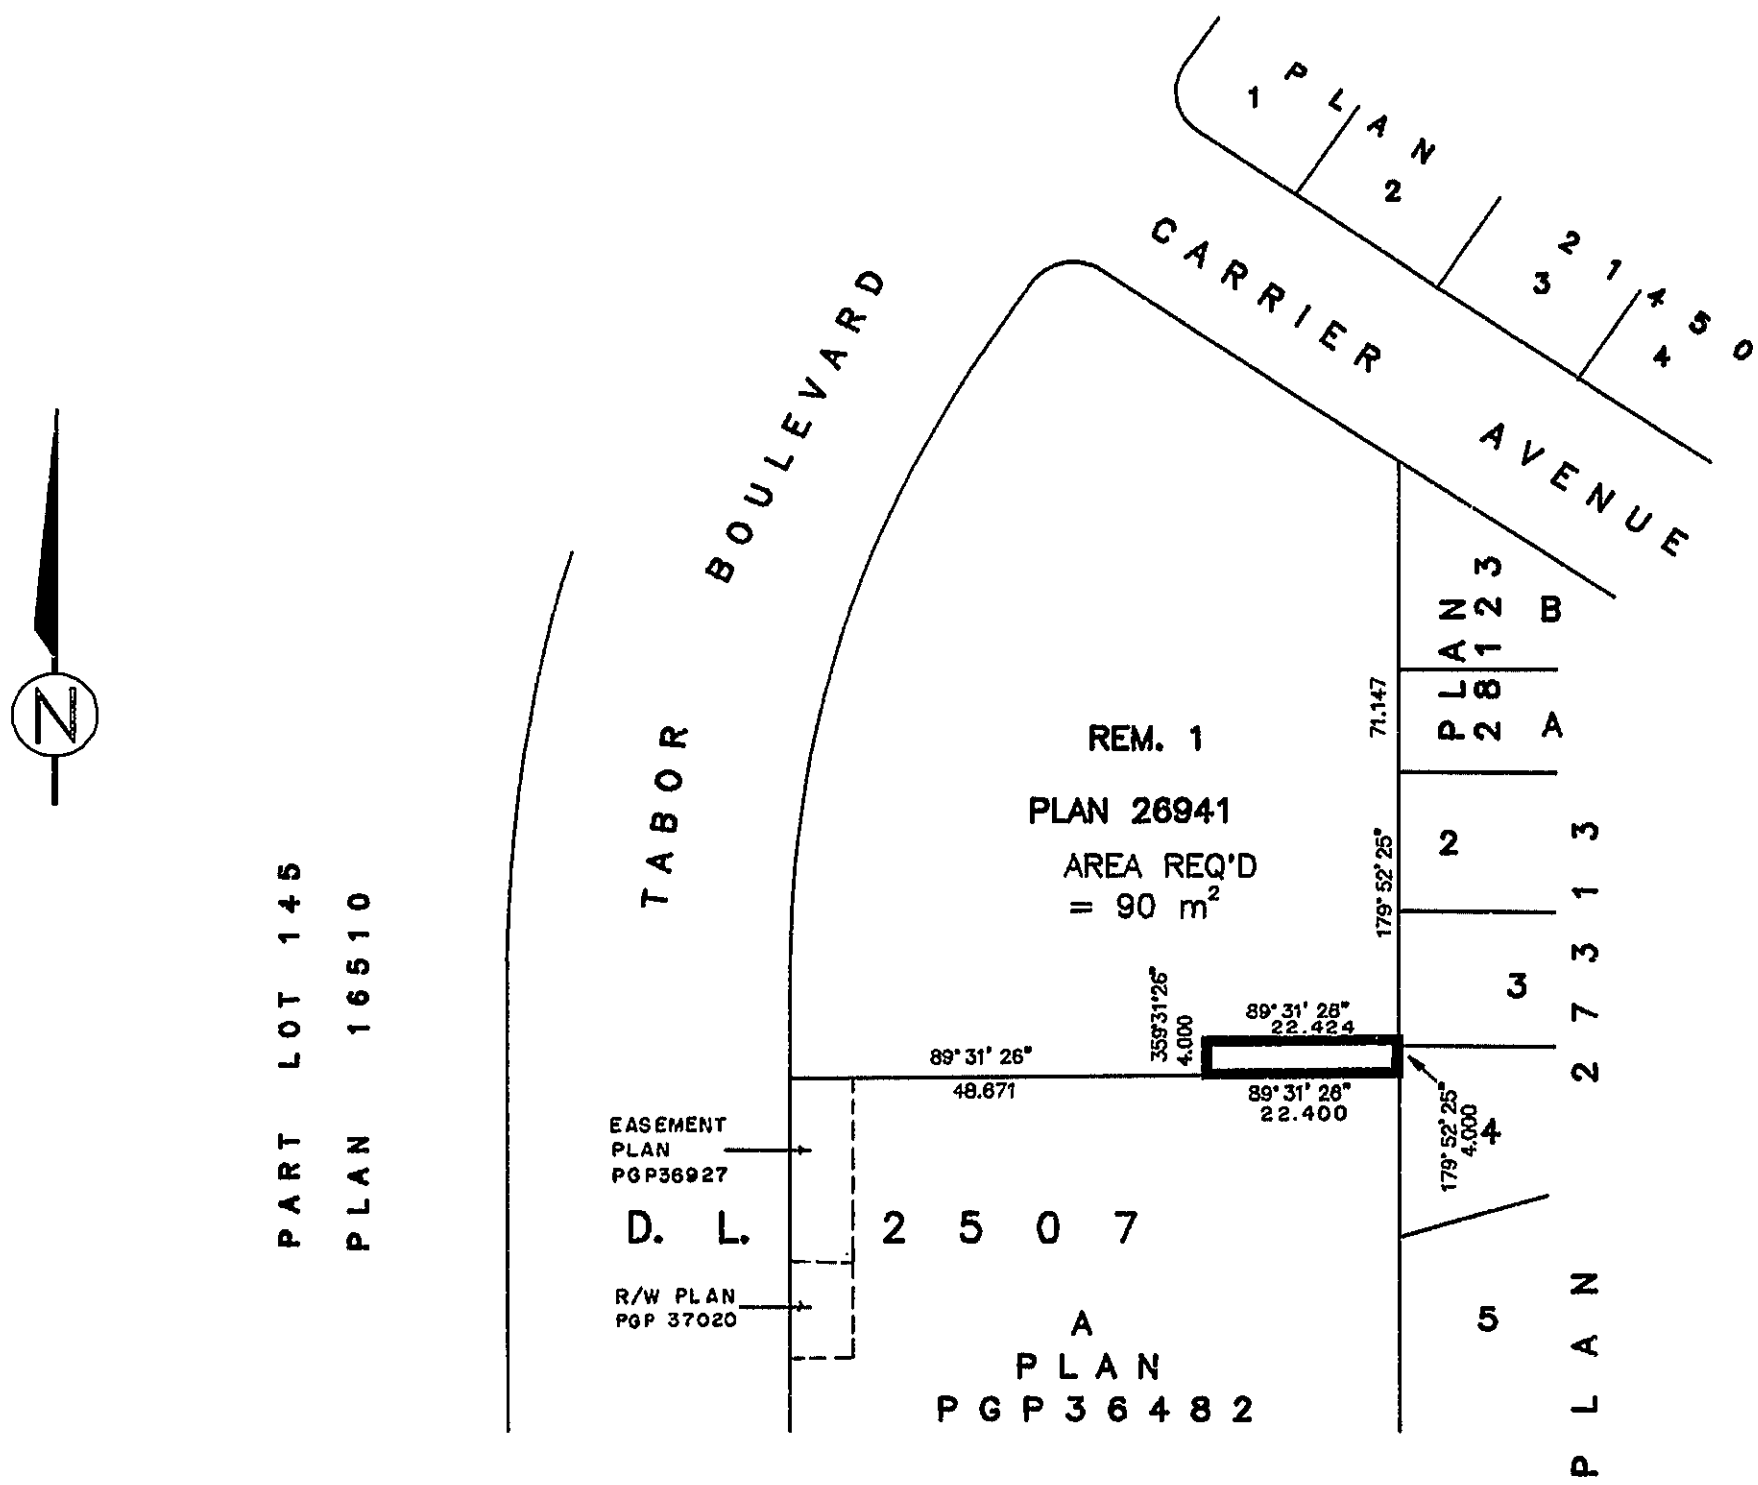

CERTIFIED CORRECT
ACCORDING TO LAND TITLE OFFICE RECORDS
THIS 1ST DAY OF JUNE, 1993.

R. L. JOHNS, B.C.L.S.

THIS PLAN LIES WITHIN THE FRASER-FORT GEORGE REGIONAL DISTRICT.

R.L. JOHNS & ASSOCIATES
LEGAL AND ENGINEERING SURVEYS
240 VICTORIA STREET
PRINCE GEORGE, B.C. V2L 2J4
(604) 562-5759

92-393-E H1-25-26