LTB/CD/11/4/02

26-FF

PLAN PGP37493
DEPOSITED IN THE LAND TITLE OFFICE AT PRINCE GEORGE B.C. THIS 8 DAY OF OCT. 1993.
W. B. Bandy / dg
REGISTRAR

REFERENCE PLAN OF EASEMENT FOR PIPELINE THROUGH PART OF REMAINDER OF PARCEL B (98037 M), DISTRICT LOT 2061, CARIBOO DISTRICT

SCALE 1:1000 (20 10 0 10 20 30 40 50)

B.C.G.S. 93 G·097

LEGEND

BEARINGS ARE ASTRONOMIC DERIVED FROM SOUTH BOUNDARY OF LOT A PLAN 33603 (100° 57' 00")

- ● OIP DENOTES OLD IRON POST FOUND
- ● IP DENOTES IRON POST SET
- ● OPP DENOTES OLD PIPE POST FOUND
- ha DENOTES HECTARES
- WT DENOTES WITNESS

BOOK OF REFERENCE	
DESCRIPTION	AREA
REM PARCEL B (98037 M) D.L. 2061 CARIBOO DISTRICT	1.247 ha

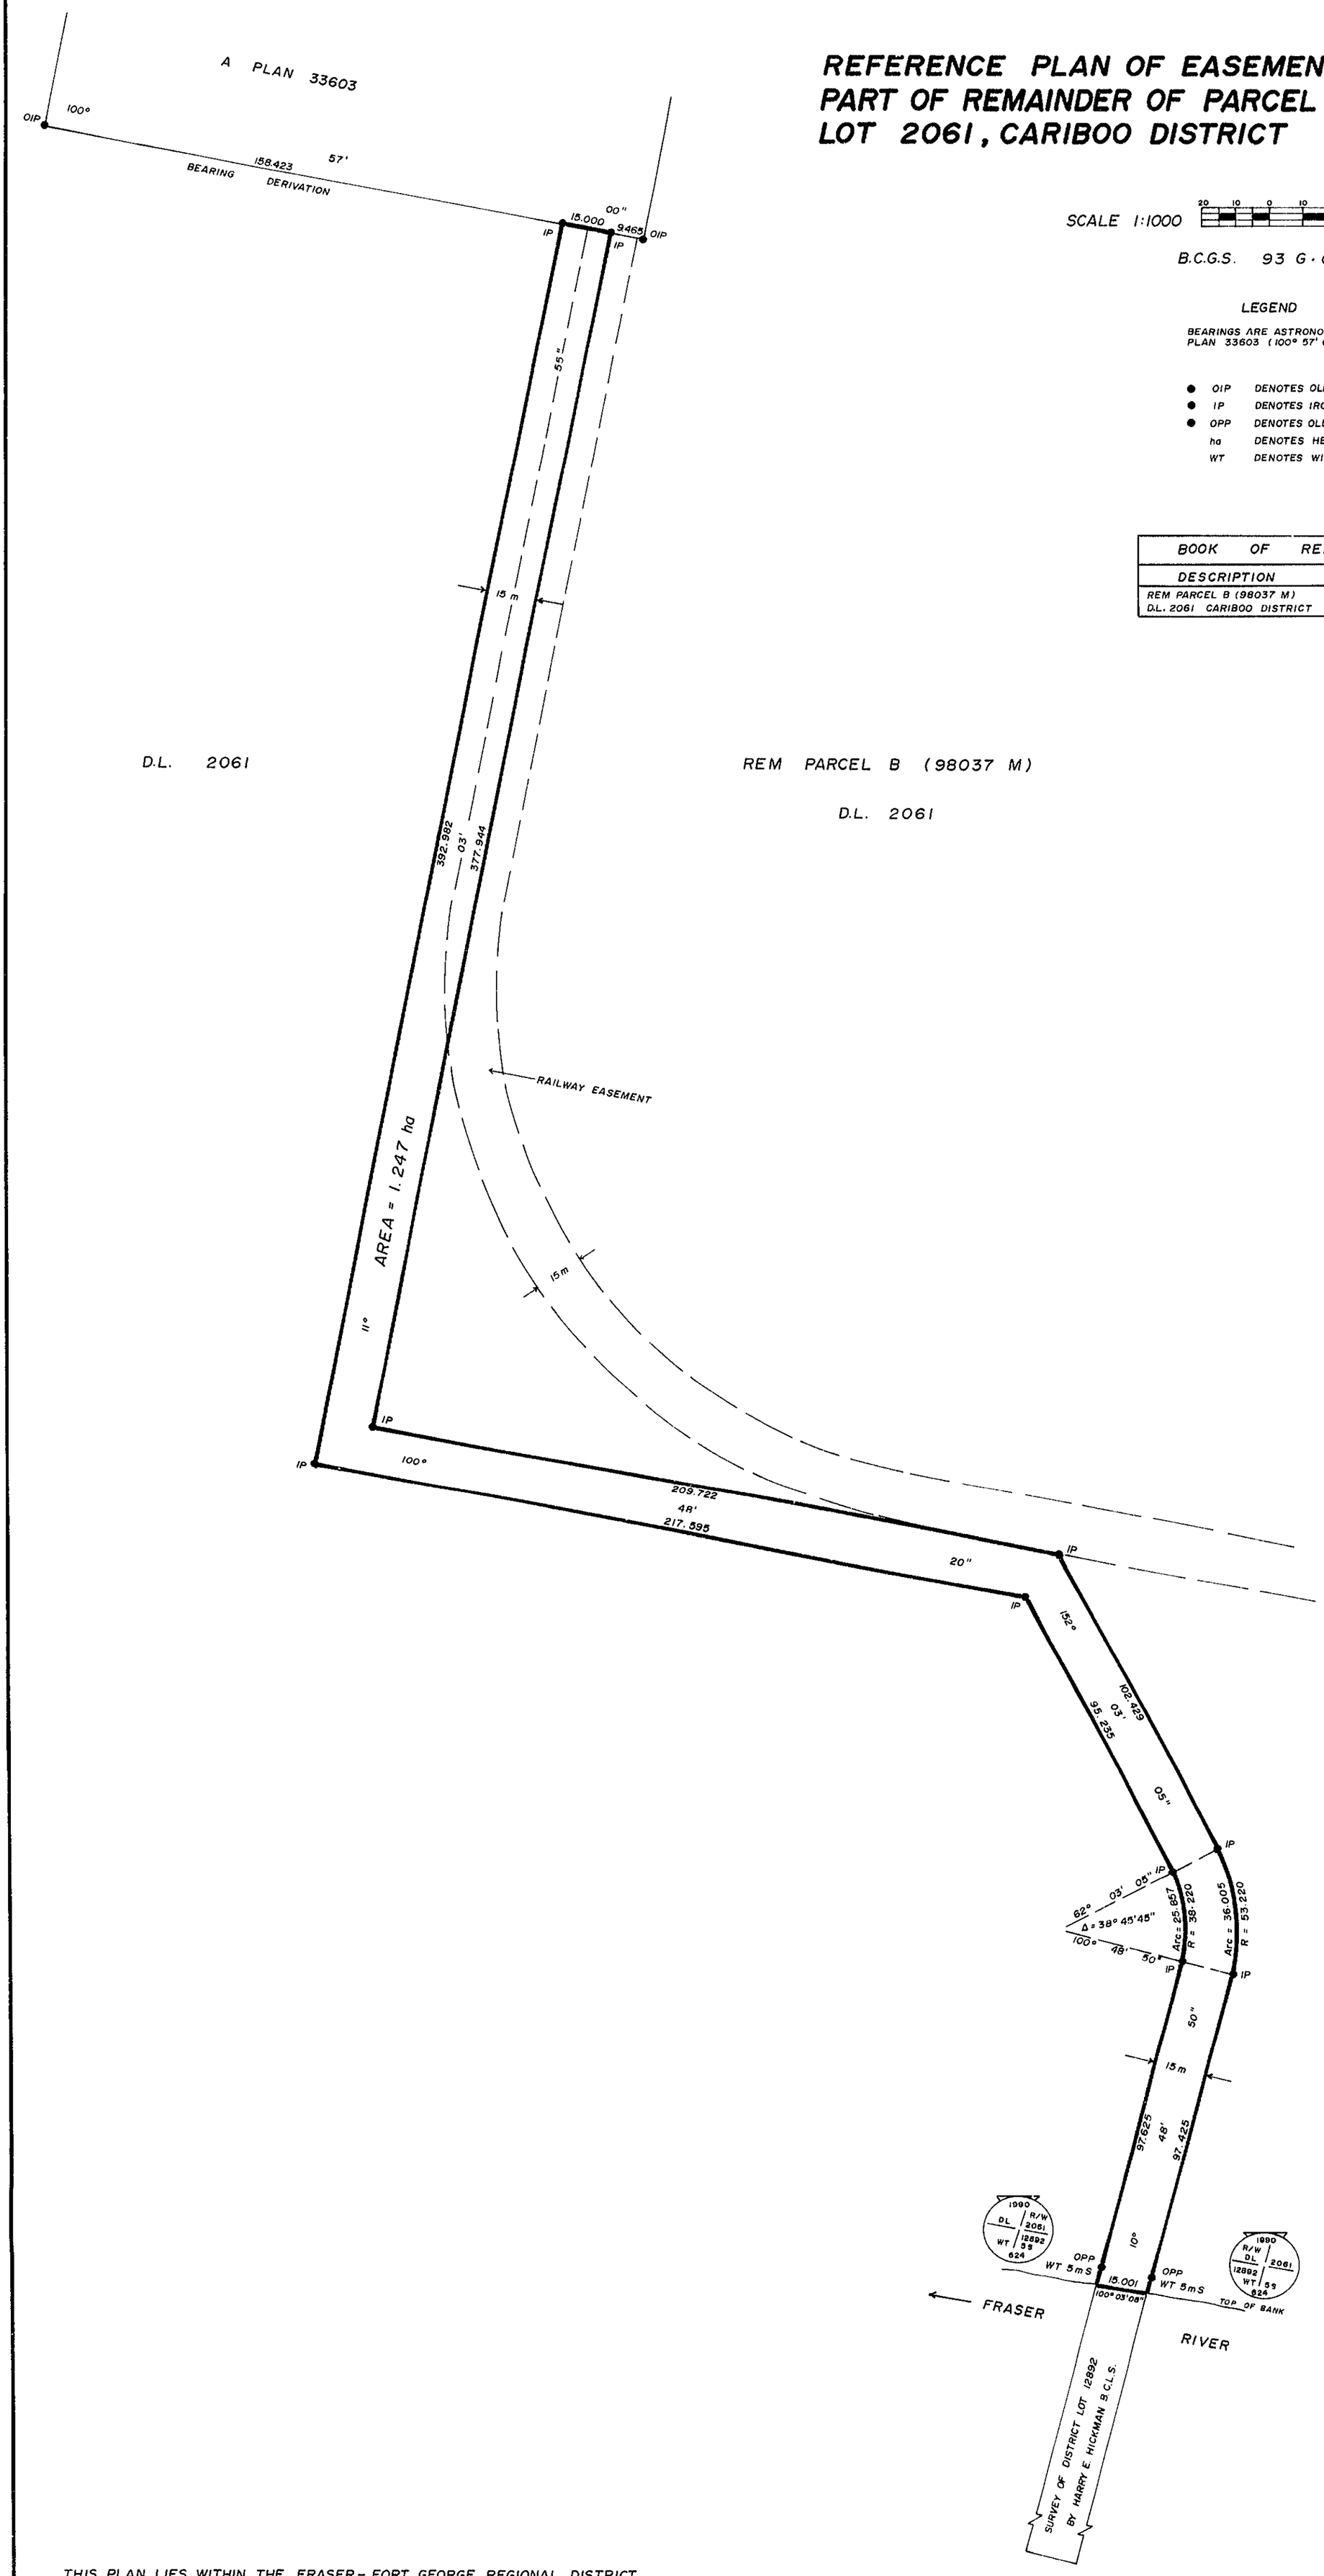

I, Harry E. Hickman A BRITISH COLUMBIA LAND SURVEYOR, OF PRINCE GEORGE IN BRITISH COLUMBIA, CERTIFY THAT I WAS PRESENT AT AND DID PERSONALLY SUPERINTEND THE SURVEY REPRESENTED BY THIS PLAN AND THAT THE SURVEY AND PLAN ARE CORRECT. THE SURVEY WAS COMPLETED ON THE 24th OF APRIL, 1990.

B.C.L.S.

THIS PLAN LIES WITHIN THE FRASER-FORT GEORGE REGIONAL DISTRICT

McELHANNEY ASSOCIATES
PROFESSIONAL LAND SURVEYORS
1892 THIRD AVENUE
PRINCE GEORGE, B.C. V2M 1G4

FILE 412 05040