LTB/CD/11/4/02

26FF-226

EXPLANATORY PLAN OF EASEMENT WITHIN LOTS 1 AND 2, PLAN 13794 AND LOT 1, PLAN 14674, DISTRICT LOT 2425, CARIBOO DISTRICT.

PREPARED PURSUANT TO SECTION 178 OF THE LAND TITLE ACT.

B.C.G.S. 93J.006

Scale: 1 : 500 (Distances are in metres)

5 0 20 40

PLAN NO. PGP 40233

Deposited in the Land Title Office at Prince George this 15 day of July 1996

Brian Bigras / dg
REGISTRAR
PK 27867

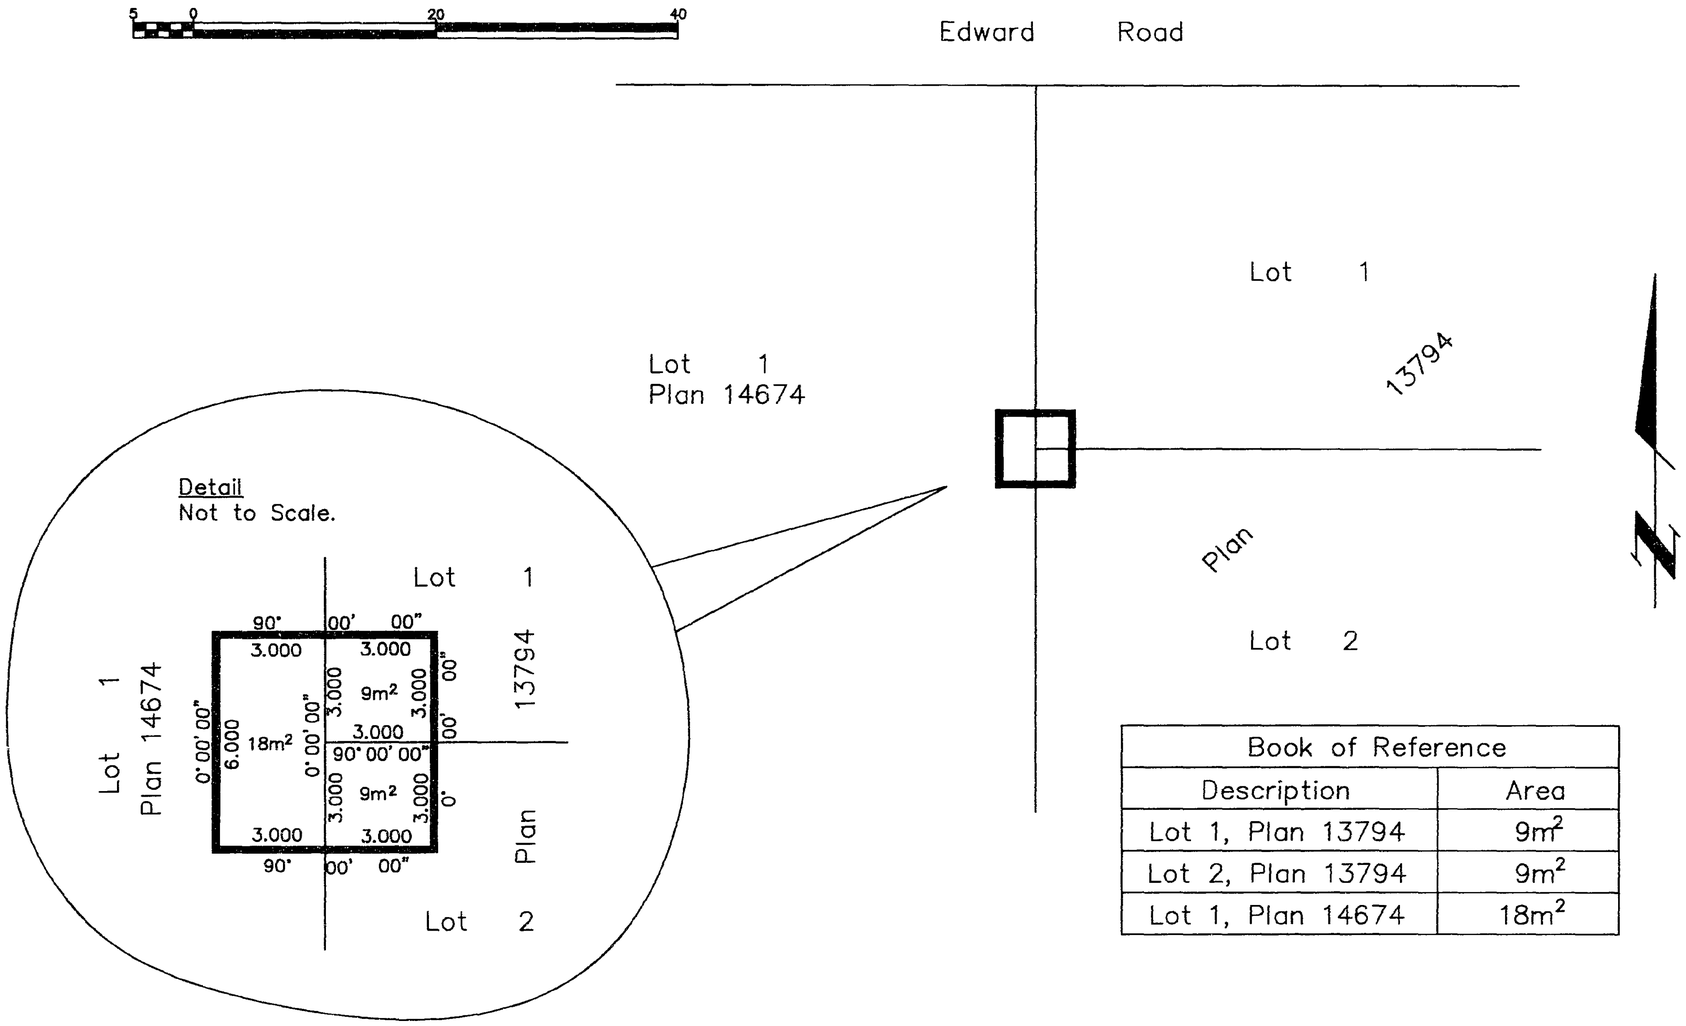

Book of Reference	
Description	Area
Lot 1, Plan 13794	9m²
Lot 2, Plan 13794	9m²
Lot 1, Plan 14674	18m²

Certified Correct, according to Land Title Office Records.
This 6th day of July, 1996.

Dale Keown, B.C.L.S.
LTO Client No. 010908

This plan lies within the Fraser–Fort George Regional District.

KILBRIDE LAND SURVEYING LTD.
British Columbia Land Surveyors
Prince George, B.C.
Ph: (604) 562–1196 Fax: 562–3656

F.B.–	D.L.– 2425	File No. –960473