RCVD: 99-03-17 RQST: 2013-01-17 10.10.03

PLAN OF ROAD DEDICATION THROUGH PART OF THE WEST 1/2 OF LOT 1, PART OF PARCEL A (S29391), of Lot 1 PART OF THAT PART OF LOT 5 AS SHOWN ON PLAN B7910, AND PART OF LOT 6, ALL OF BLOCK 12, PLAN 837, AND PART OF PARCEL A, PLAN PGP35380, ALL OF DISTRICT LOT 2508, CARIBOO DISTRICT.

B.C.G.S. 93G.096

Pursuant to Section 107 of the Land Title Act.

PLAN NO. PGP 43784

Deposited in the Land Title Office at Prince George this 17 day of MARCH 1999

LINDA KILBRIDE
REGISTRAR

PN8931

014-112-566
014-067-358
014-069-806
014-112-531
017-675-995

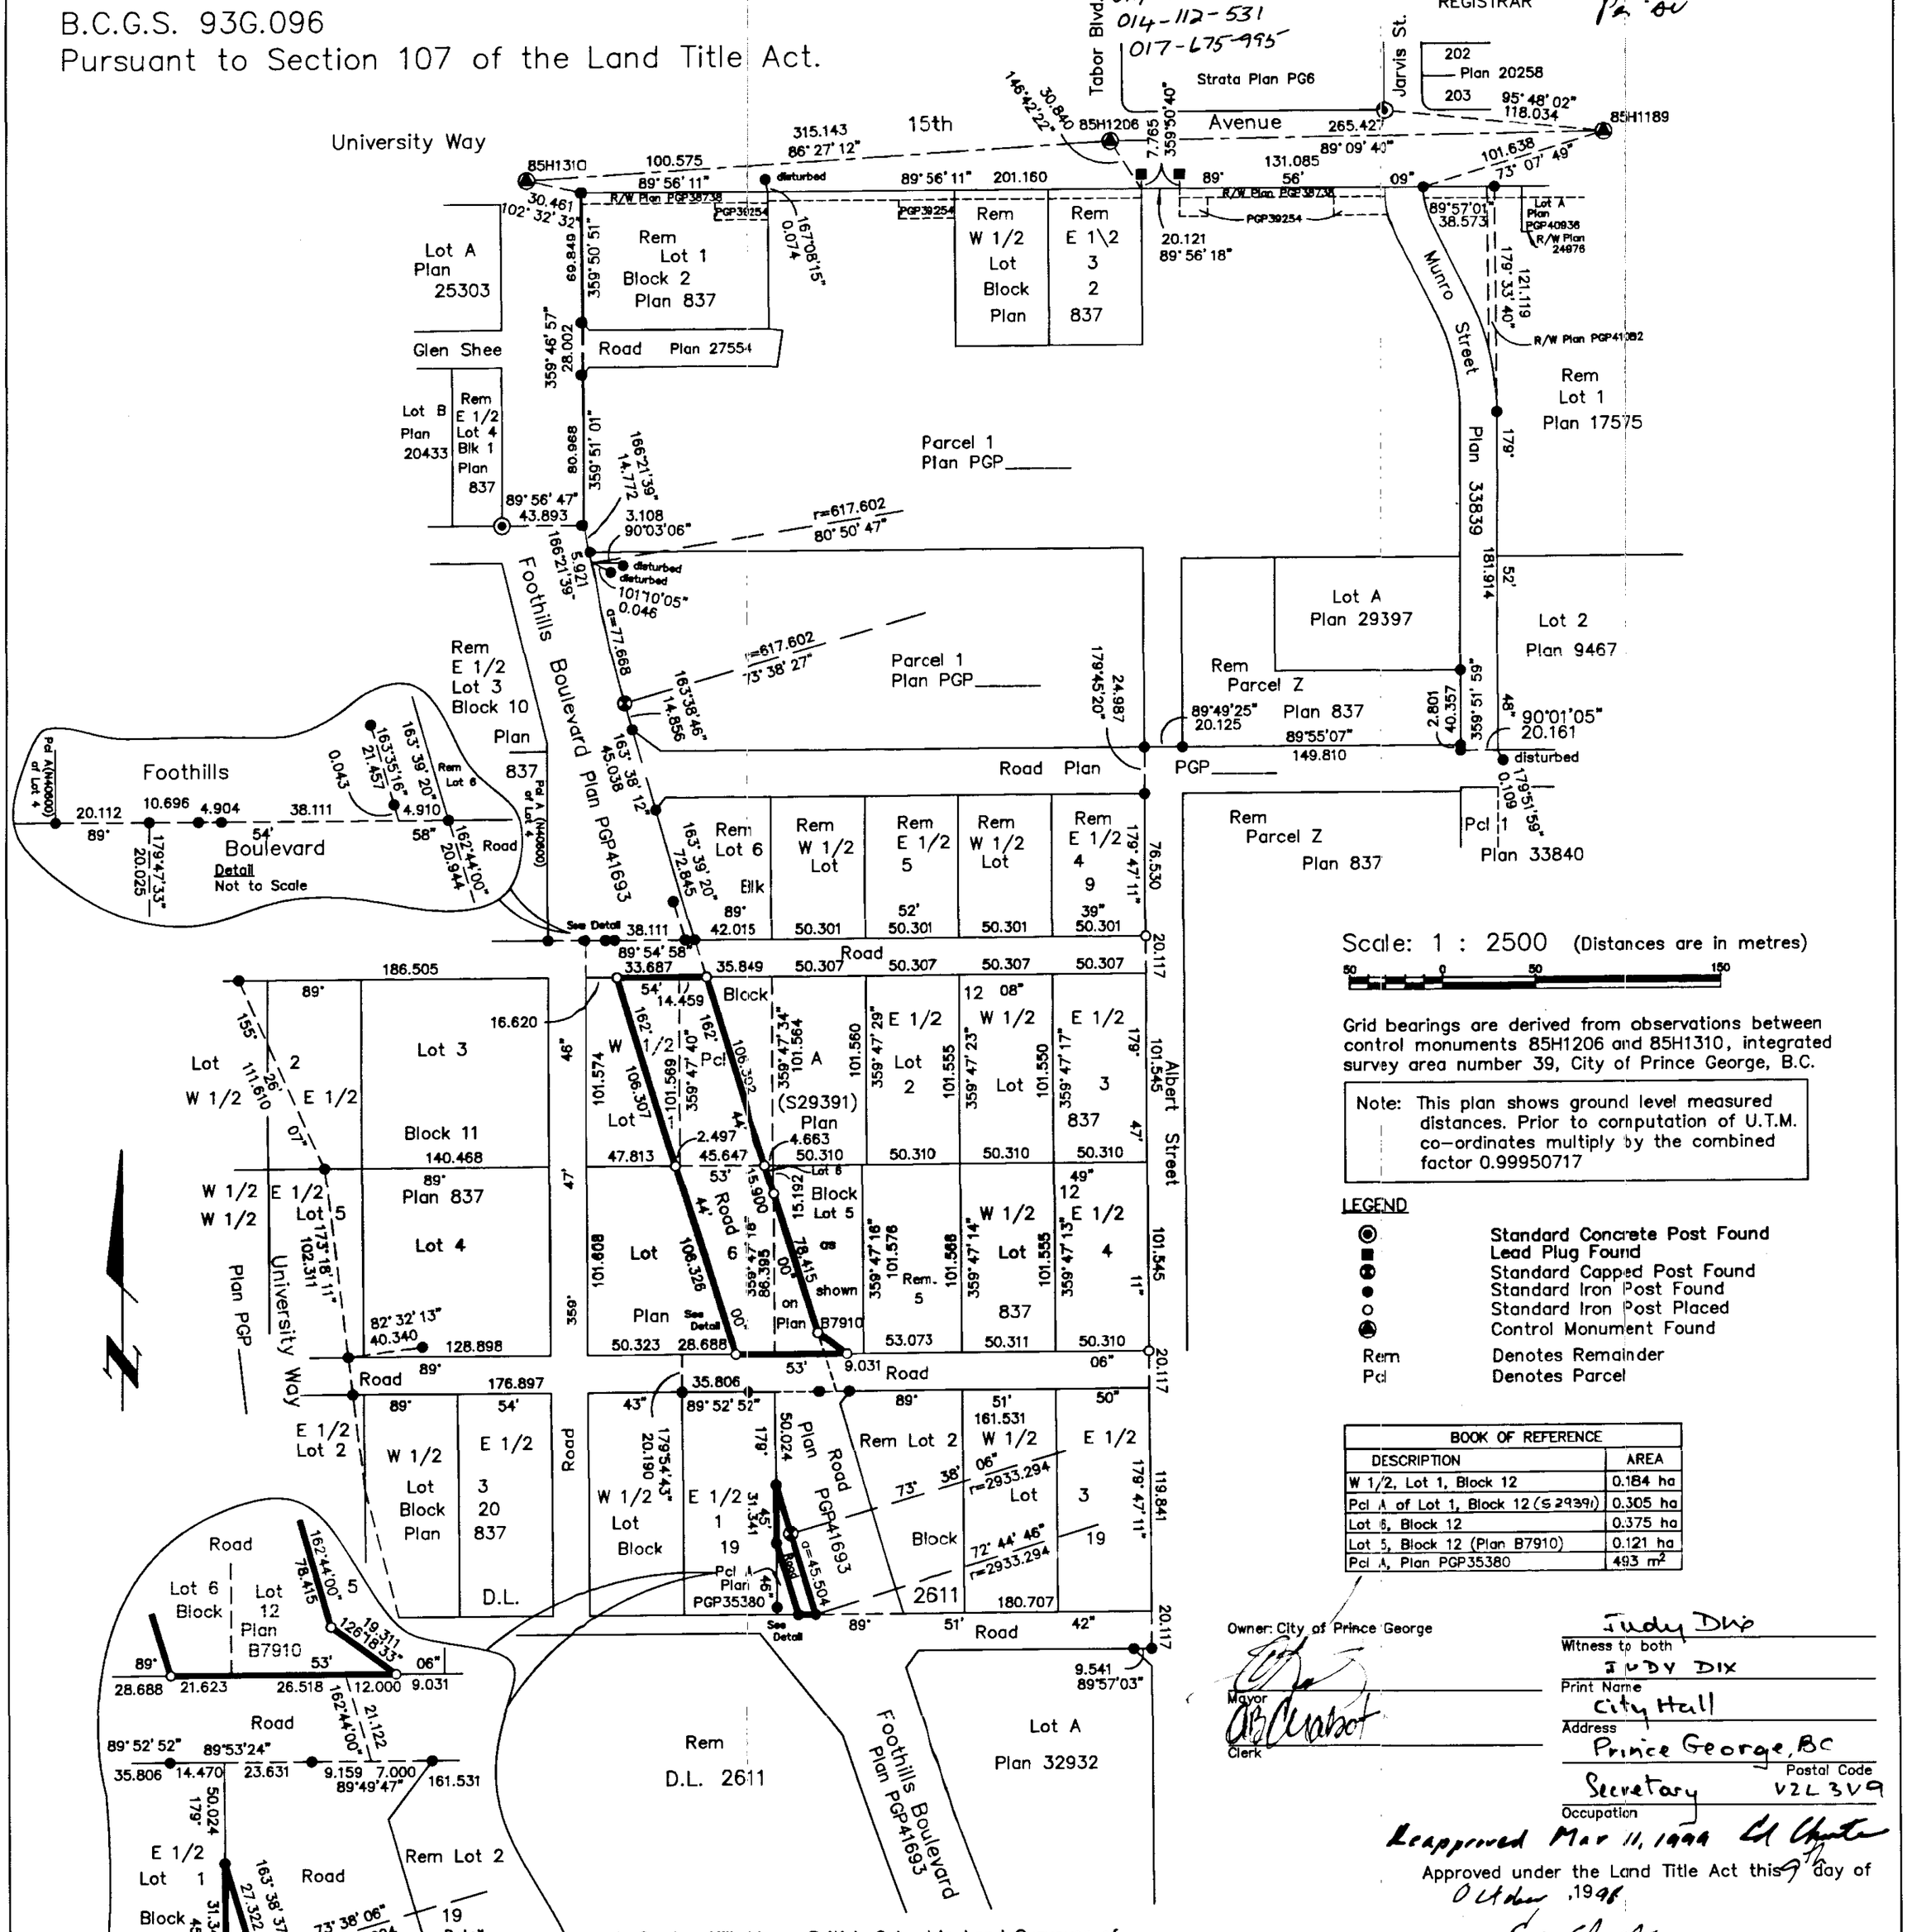
University Way
15th Avenue
Tabor Blvd.
Jarvis St.
Strata Plan PG6
202
Plan 20258
203
85H1206
85H1310
85H1189
315.143
86° 27' 12"
100.575
89° 56' 11"
201.160
265.427
89° 09' 40"
131.085
89° 56' 56"
101.638
73° 07' 49"
95° 48' 02"
118.034
146° 42' 22"
30.840
7.765
359° 50' 40"
20.121
89° 56' 18"
Rem Lot 1 Block 2 Plan 837
Rem W 1/2 Lot 3 Block 2 Plan 837
Rem E 1\2 Lot 3 Block 2 Plan 837
Lot A Plan 25303
Glen Shee
Lot B Plan 20433
Rem E 1/2 Lot 4 Blk 1 Plan 837
Road Plan 27554
Munro Street
Lot A Plan PGP40936
R/W Plan 24976
R/W Plan PGP41082
Rem Lot 1 Plan 17575
Plan 33839
Parcel 1 Plan PGP_____
Foothills Boulevard Plan PGP41693
Lot A Plan 29397
Lot 2 Plan 9467
Rem Parcel Z Plan 837
Rem E 1/2 Lot 3 Block 10 Plan 837
Foothills Boulevard
Detail Not to Scale
Rem Lot 6 Blk
Rem W 1/2 Lot 5
Rem E 1/2 Lot 4
Rem W 1/2 Lot 9
Rem E 1/2 Lot 8
Rem Parcel Z Plan 837
Pcl 1 Plan 33840
Road Plan PGP_____
Lot 3 Block 11 Plan 837
Lot 4
Lot 5
Lot 2
Lot 1
Lot 6
Lot 12 Plan B7910
Lot A (S29391) Plan 4.663
Rem Lot 2
Lot 19 Block 2611
Lot A Plan 32932
Rem D.L. 2611
Albert Street
University Way
Foothills Boulevard Plan PGP41693
Road
Block
Plan
Parcel A Plan PGP35380
Pcl A Plan PGP35380
W 1/2 Lot 2 Block 20 Plan 837 D.L.
E 1/2 Lot 1 Block 19 Plan 837
